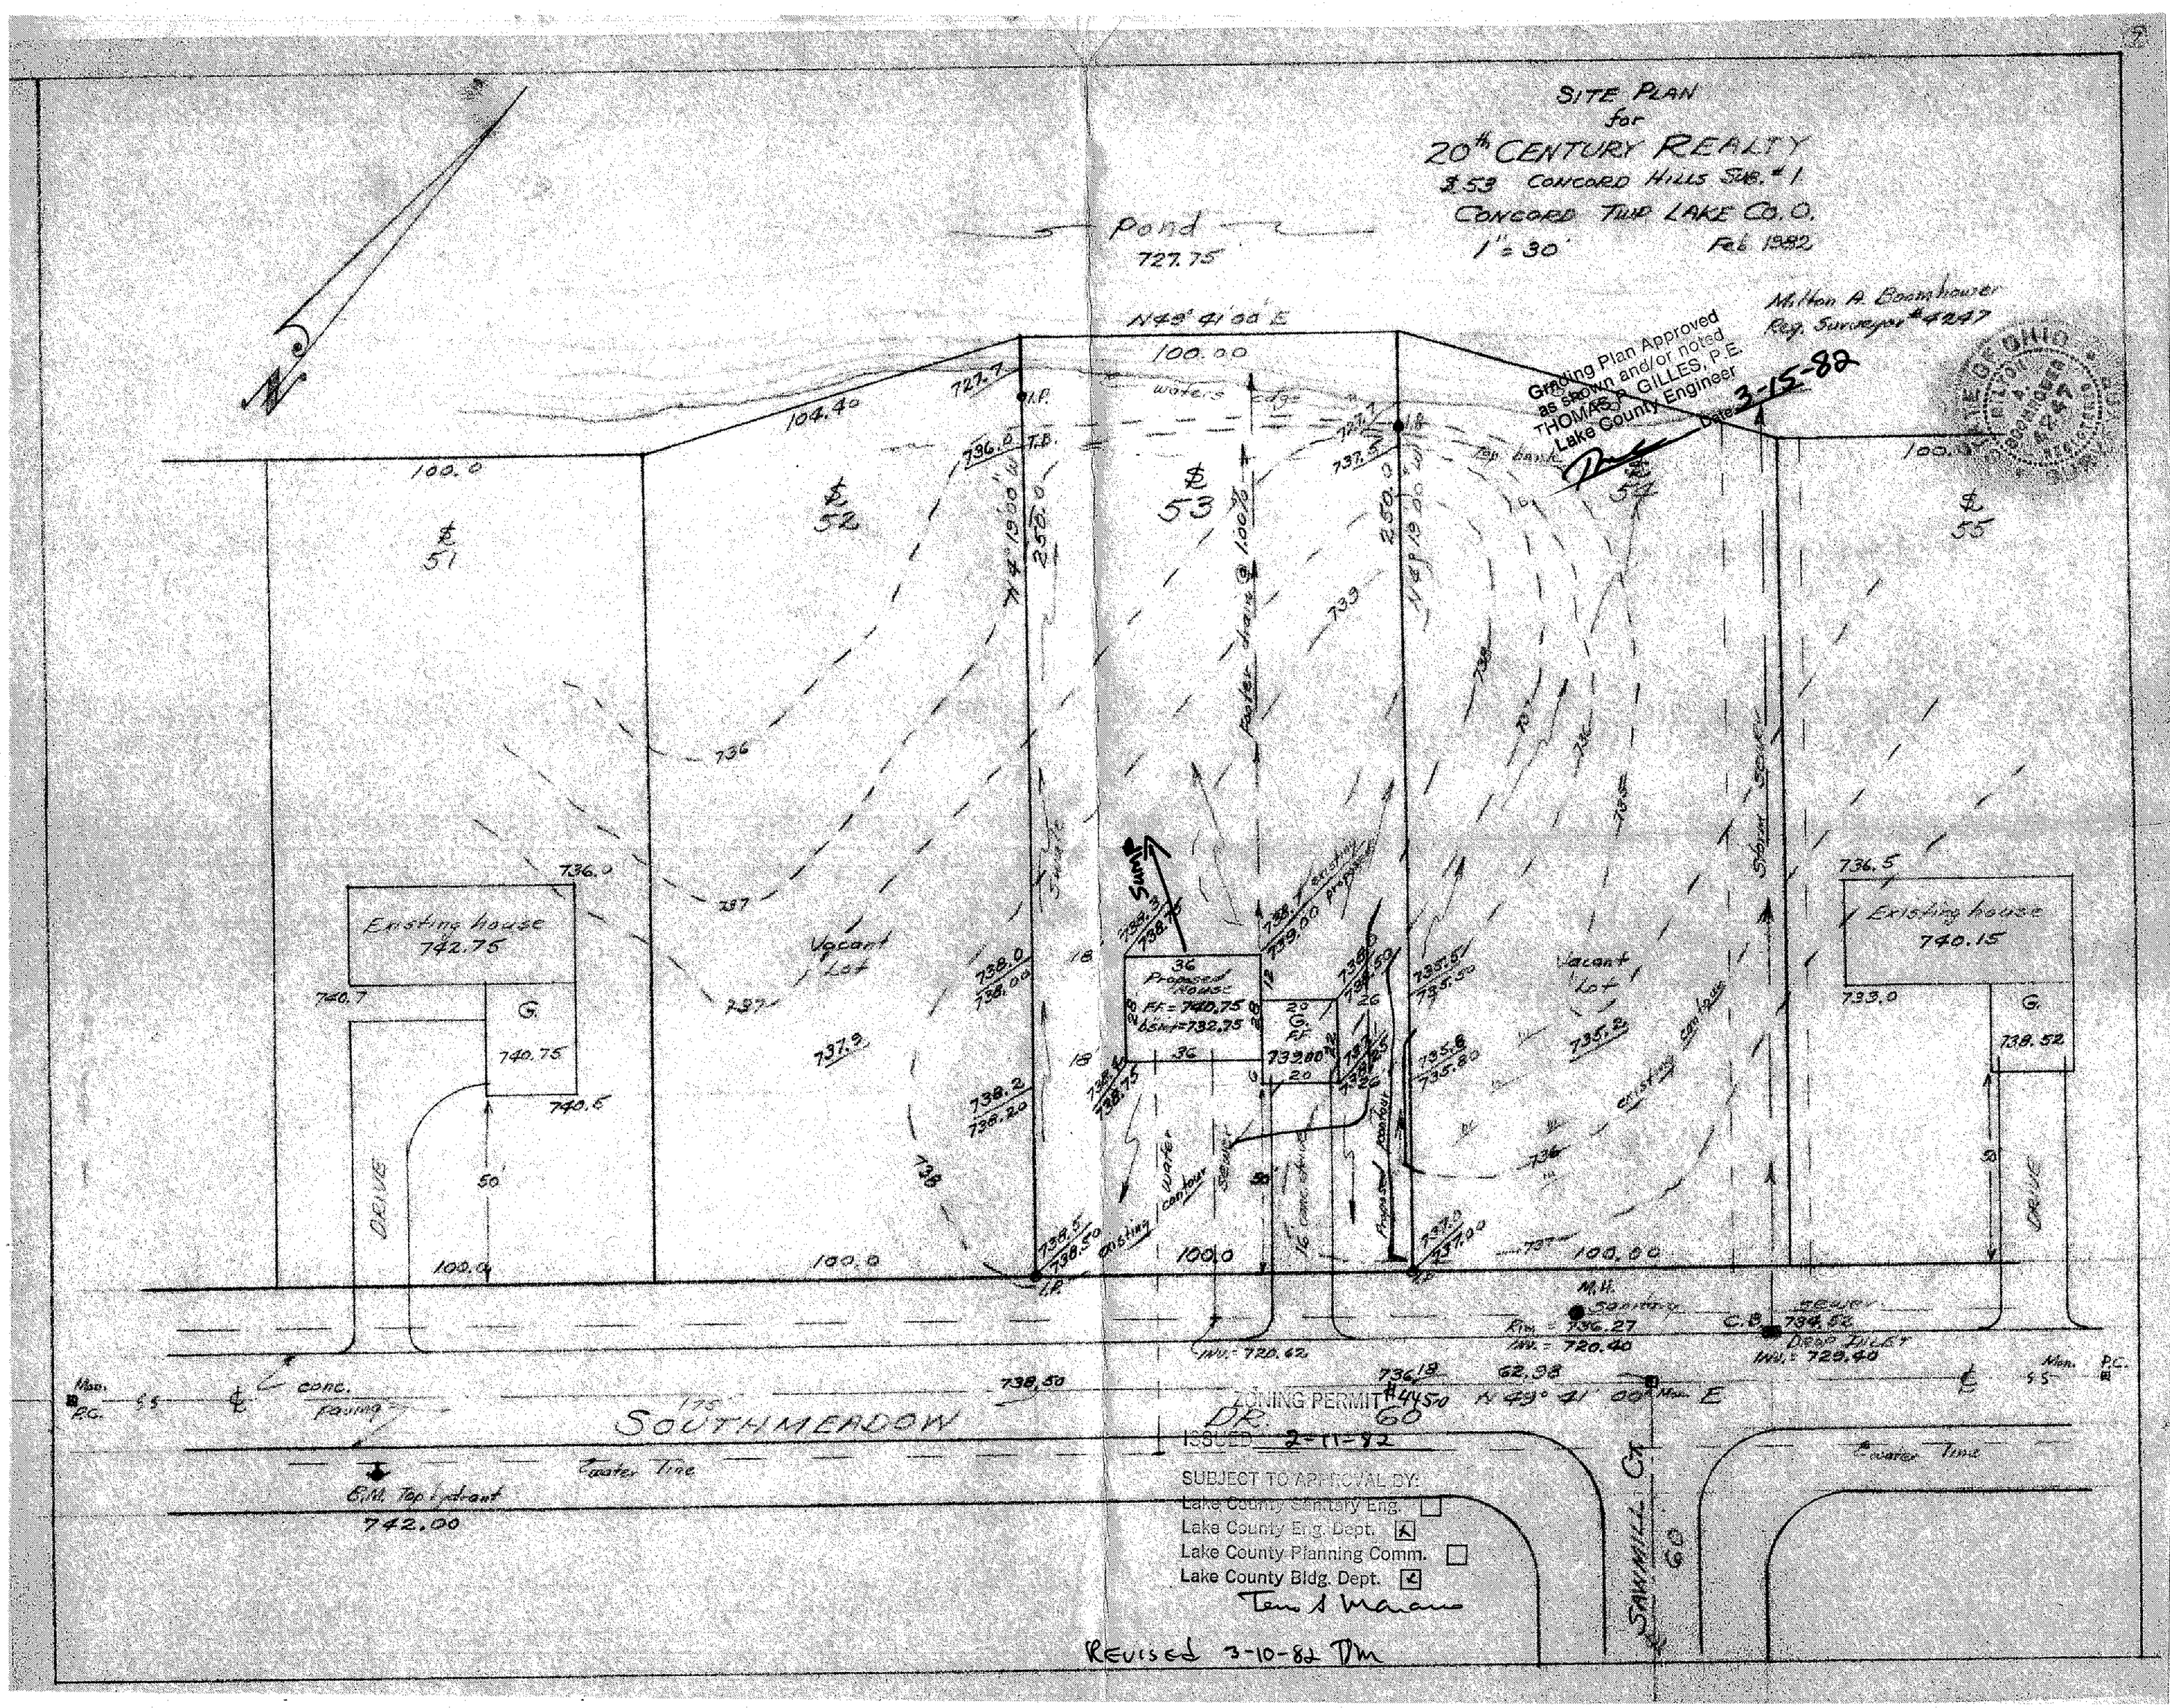
SITE PLAN
for
20th CENTURY REALTY
$53 CONCORD HILLS SUB. #1
CONCORD TWP LAKE CO. O.
1" = 30'
Feb 1982
Milton A. Boomhower
Reg. Surveyor #4247
Grading Plan Approved as shown and/or noted
THOMAS P. GILLES, P.E.
Lake County Engineer
Date 3-15-82
Pond
727.75
N 49° 41' 00" E
100.00
waters edge
104.40
727.7
736.0
T.B.
100.0
$ 51
$ 52
$ 53
$ 54
$ 55
Existing house
742.75
740.7
G.
740.75
740.5
736.0
Vacant Lot
737.9
738.0
738.00
738.2
738.20
738.5
738.50
Proposed House
FF = 740.75
bsmt = 732.75
36
20
G.
FF
739.00
Vacant Lot
735.2
735.5
735.50
735.8
735.80
737.0
737.00
736.5
Existing house
740.15
733.0
G.
738.52
DRIVE
50'
100.0
100.0
100.0
100.00
Sump
Sewer
Storm Sewer
existing contour
Proposed contour
Water
Sewer
M.H.
Sanitary
Rim = 736.27
Inv. = 720.40
C.B.
Sewer
734.52
Drop Inlet
Inv. = 729.40
Inv. = 720.62
736.18
62.98
N 49° 41' 00" E
Mon. P.C.
conc. paving
SOUTHMEADOW DR. 60
Water Line
B.M. Top hydrant
742.00
SAWMILL CT. 60
ZONING PERMIT #4450
ISSUED 2-11-82
SUBJECT TO APPROVAL BY:
Lake County Sanitary Eng.
Lake County Eng. Dept.
Lake County Planning Comm.
Lake County Bldg. Dept.
Revised 3-10-82 DM