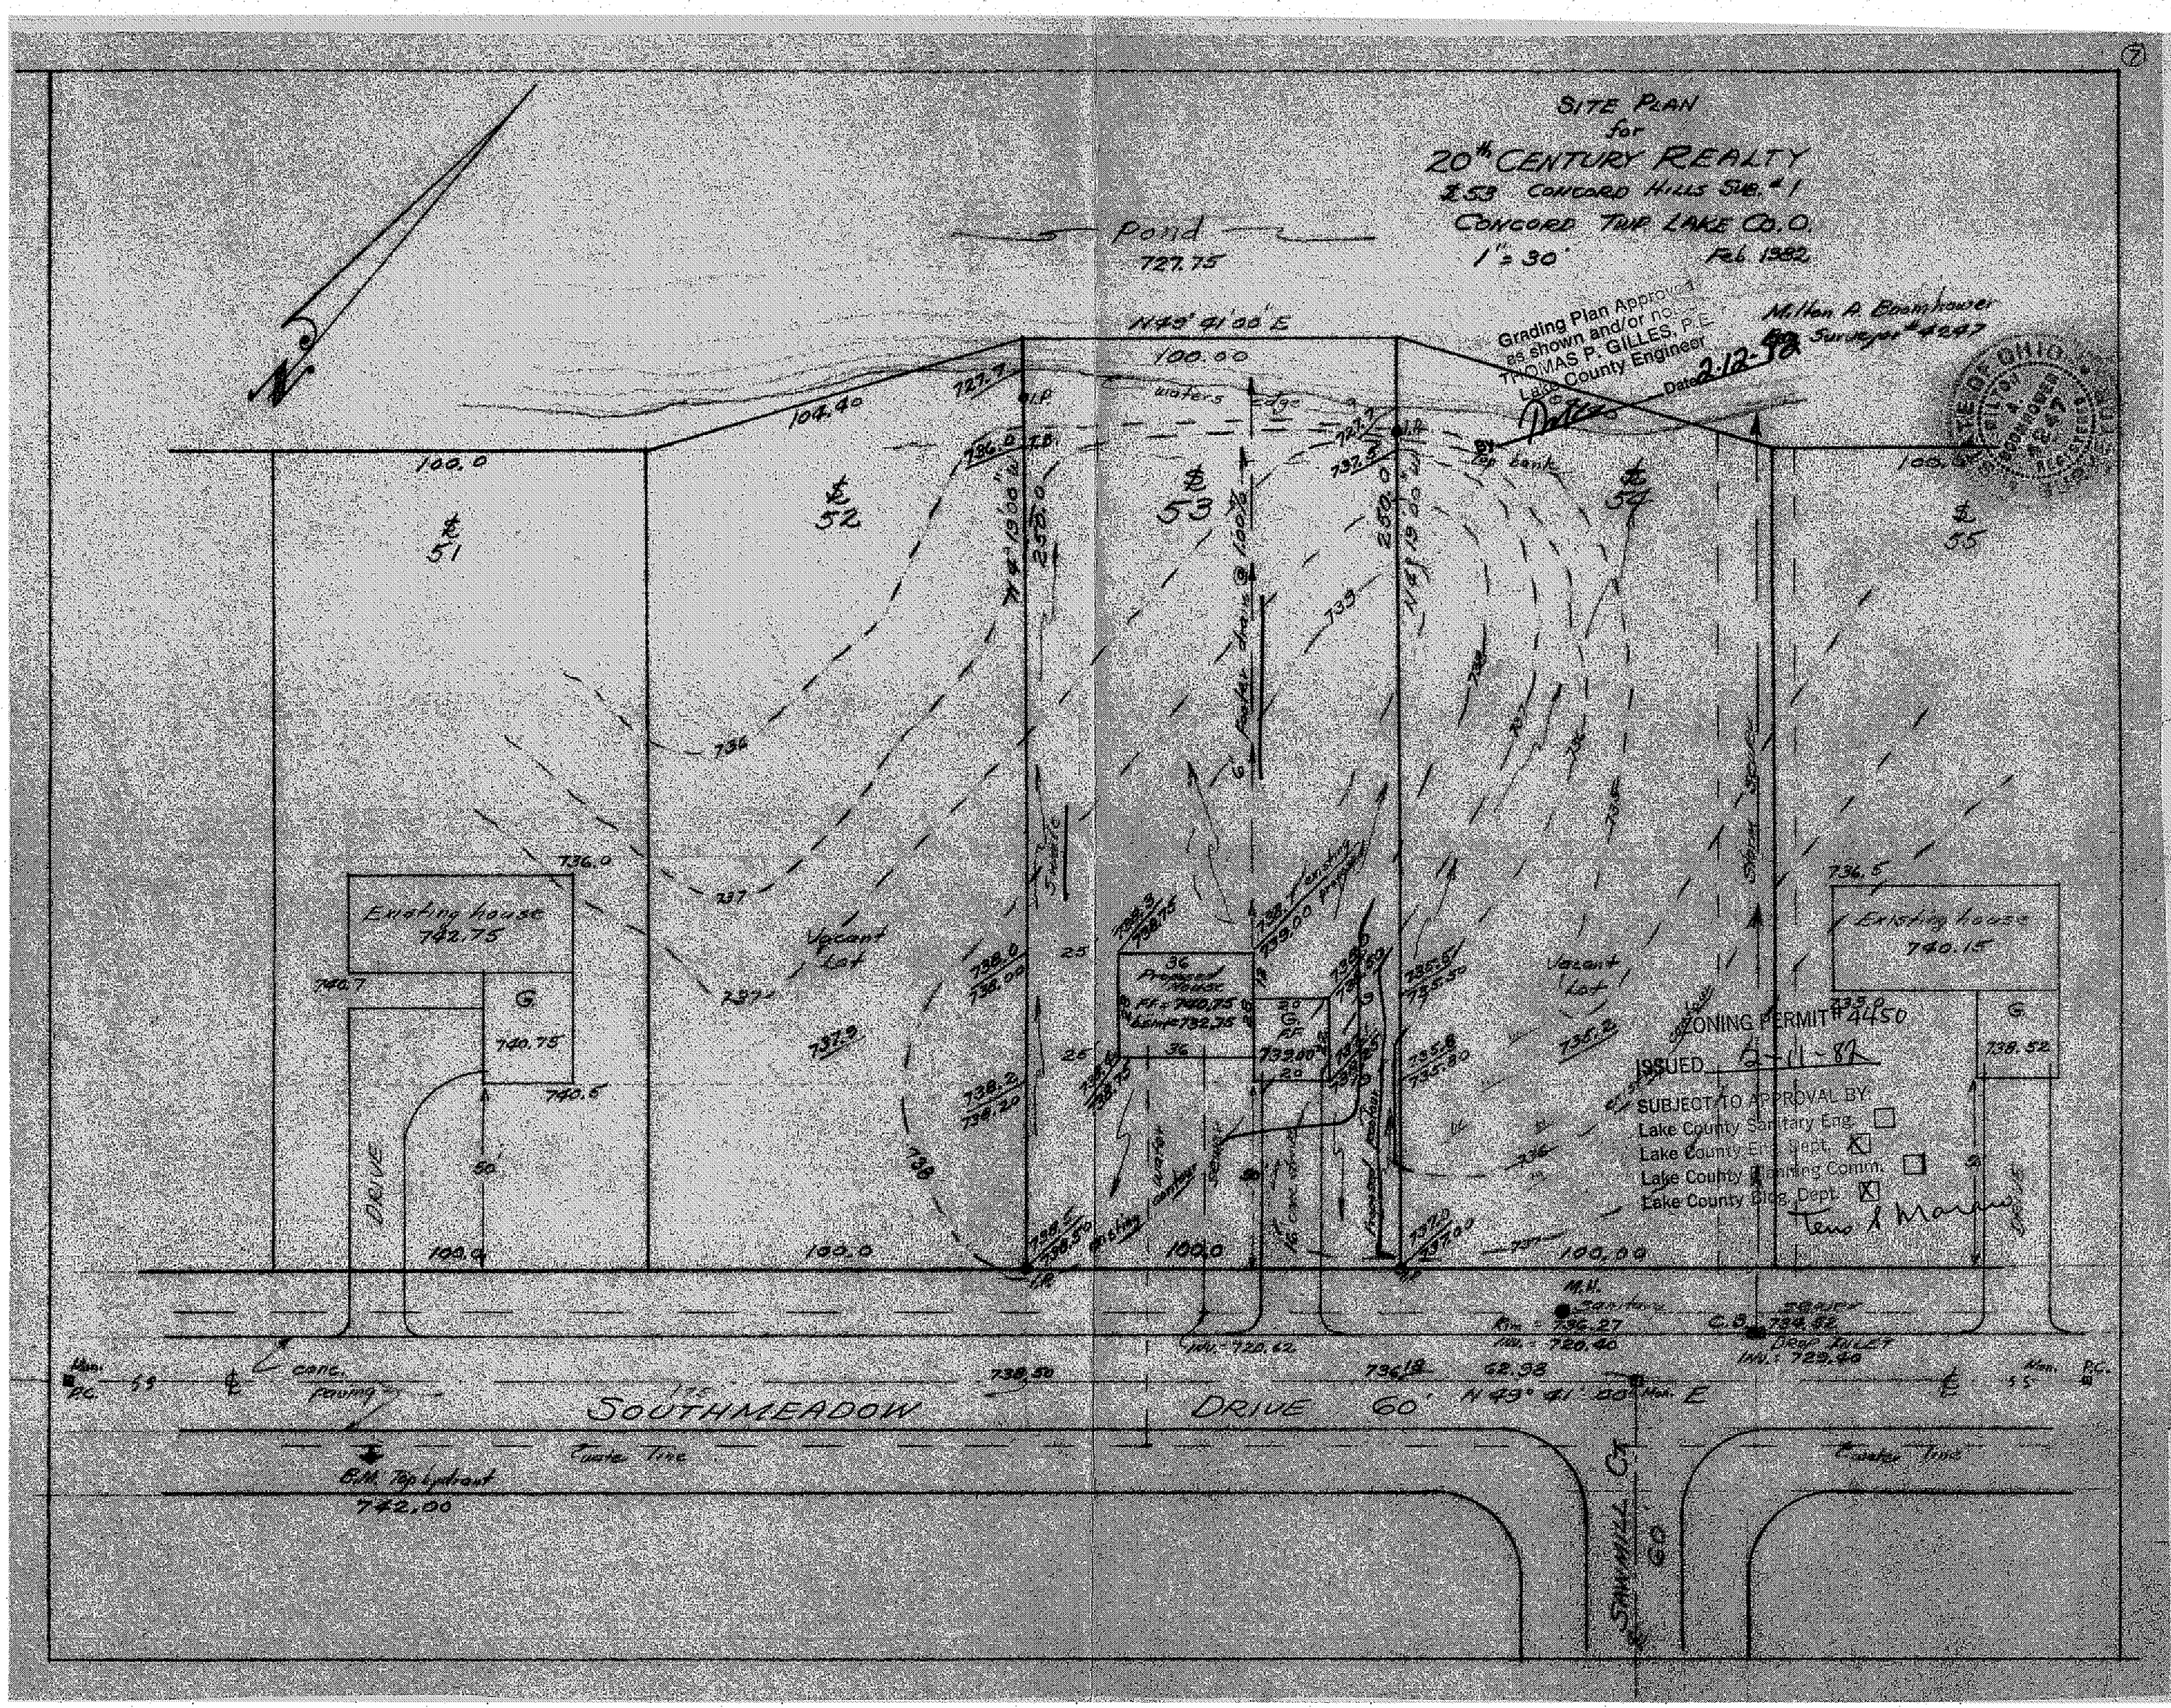
SITE PLAN
for
20th CENTURY REALTY
℄ 53 CONCORD HILLS SUB. #1
CONCORD TWP LAKE CO. O.
1" = 30'
Feb. 1982
Milton A. Boomhower
Surveyor #4247
Grading Plan Approved as shown and/or noted
THOMAS P. GILLES, P.E.
Lake County Engineer
Date 2-12-82
Pond
727.75
N 49° 41' 00" E
100.00
waters edge
104.40
100.0
℄ 51
℄ 52
℄ 53
℄ 54
℄ 55
Existing house
742.75
Existing house
740.15
Vacant Lot
Vacant Lot
Proposed House
DRIVE
ZONING PERMIT #4450
ISSUED 2-11-82
SUBJECT TO APPROVAL BY:
Lake County Sanitary Eng.
Lake County Eng. Dept.
Lake County Planning Comm.
Lake County Bldg. Dept.
Tens & Marano
M.H.
Sanitary
Rim = 736.27
Inv. = 720.40
C.B.
Drop Inlet
Inv. = 729.40
Inv. = 720.62
SOUTHMEADOW DRIVE 60'
N 49° 41' 00" E
Water Line
B.M. Top hydrant
742.00
SAWMILL CT.
60