Grading Plan Approved
as shown and/or noted
THOMAS P. GILLES, P.E.
Lake County Engineer
By Thomas Date 07.21.95

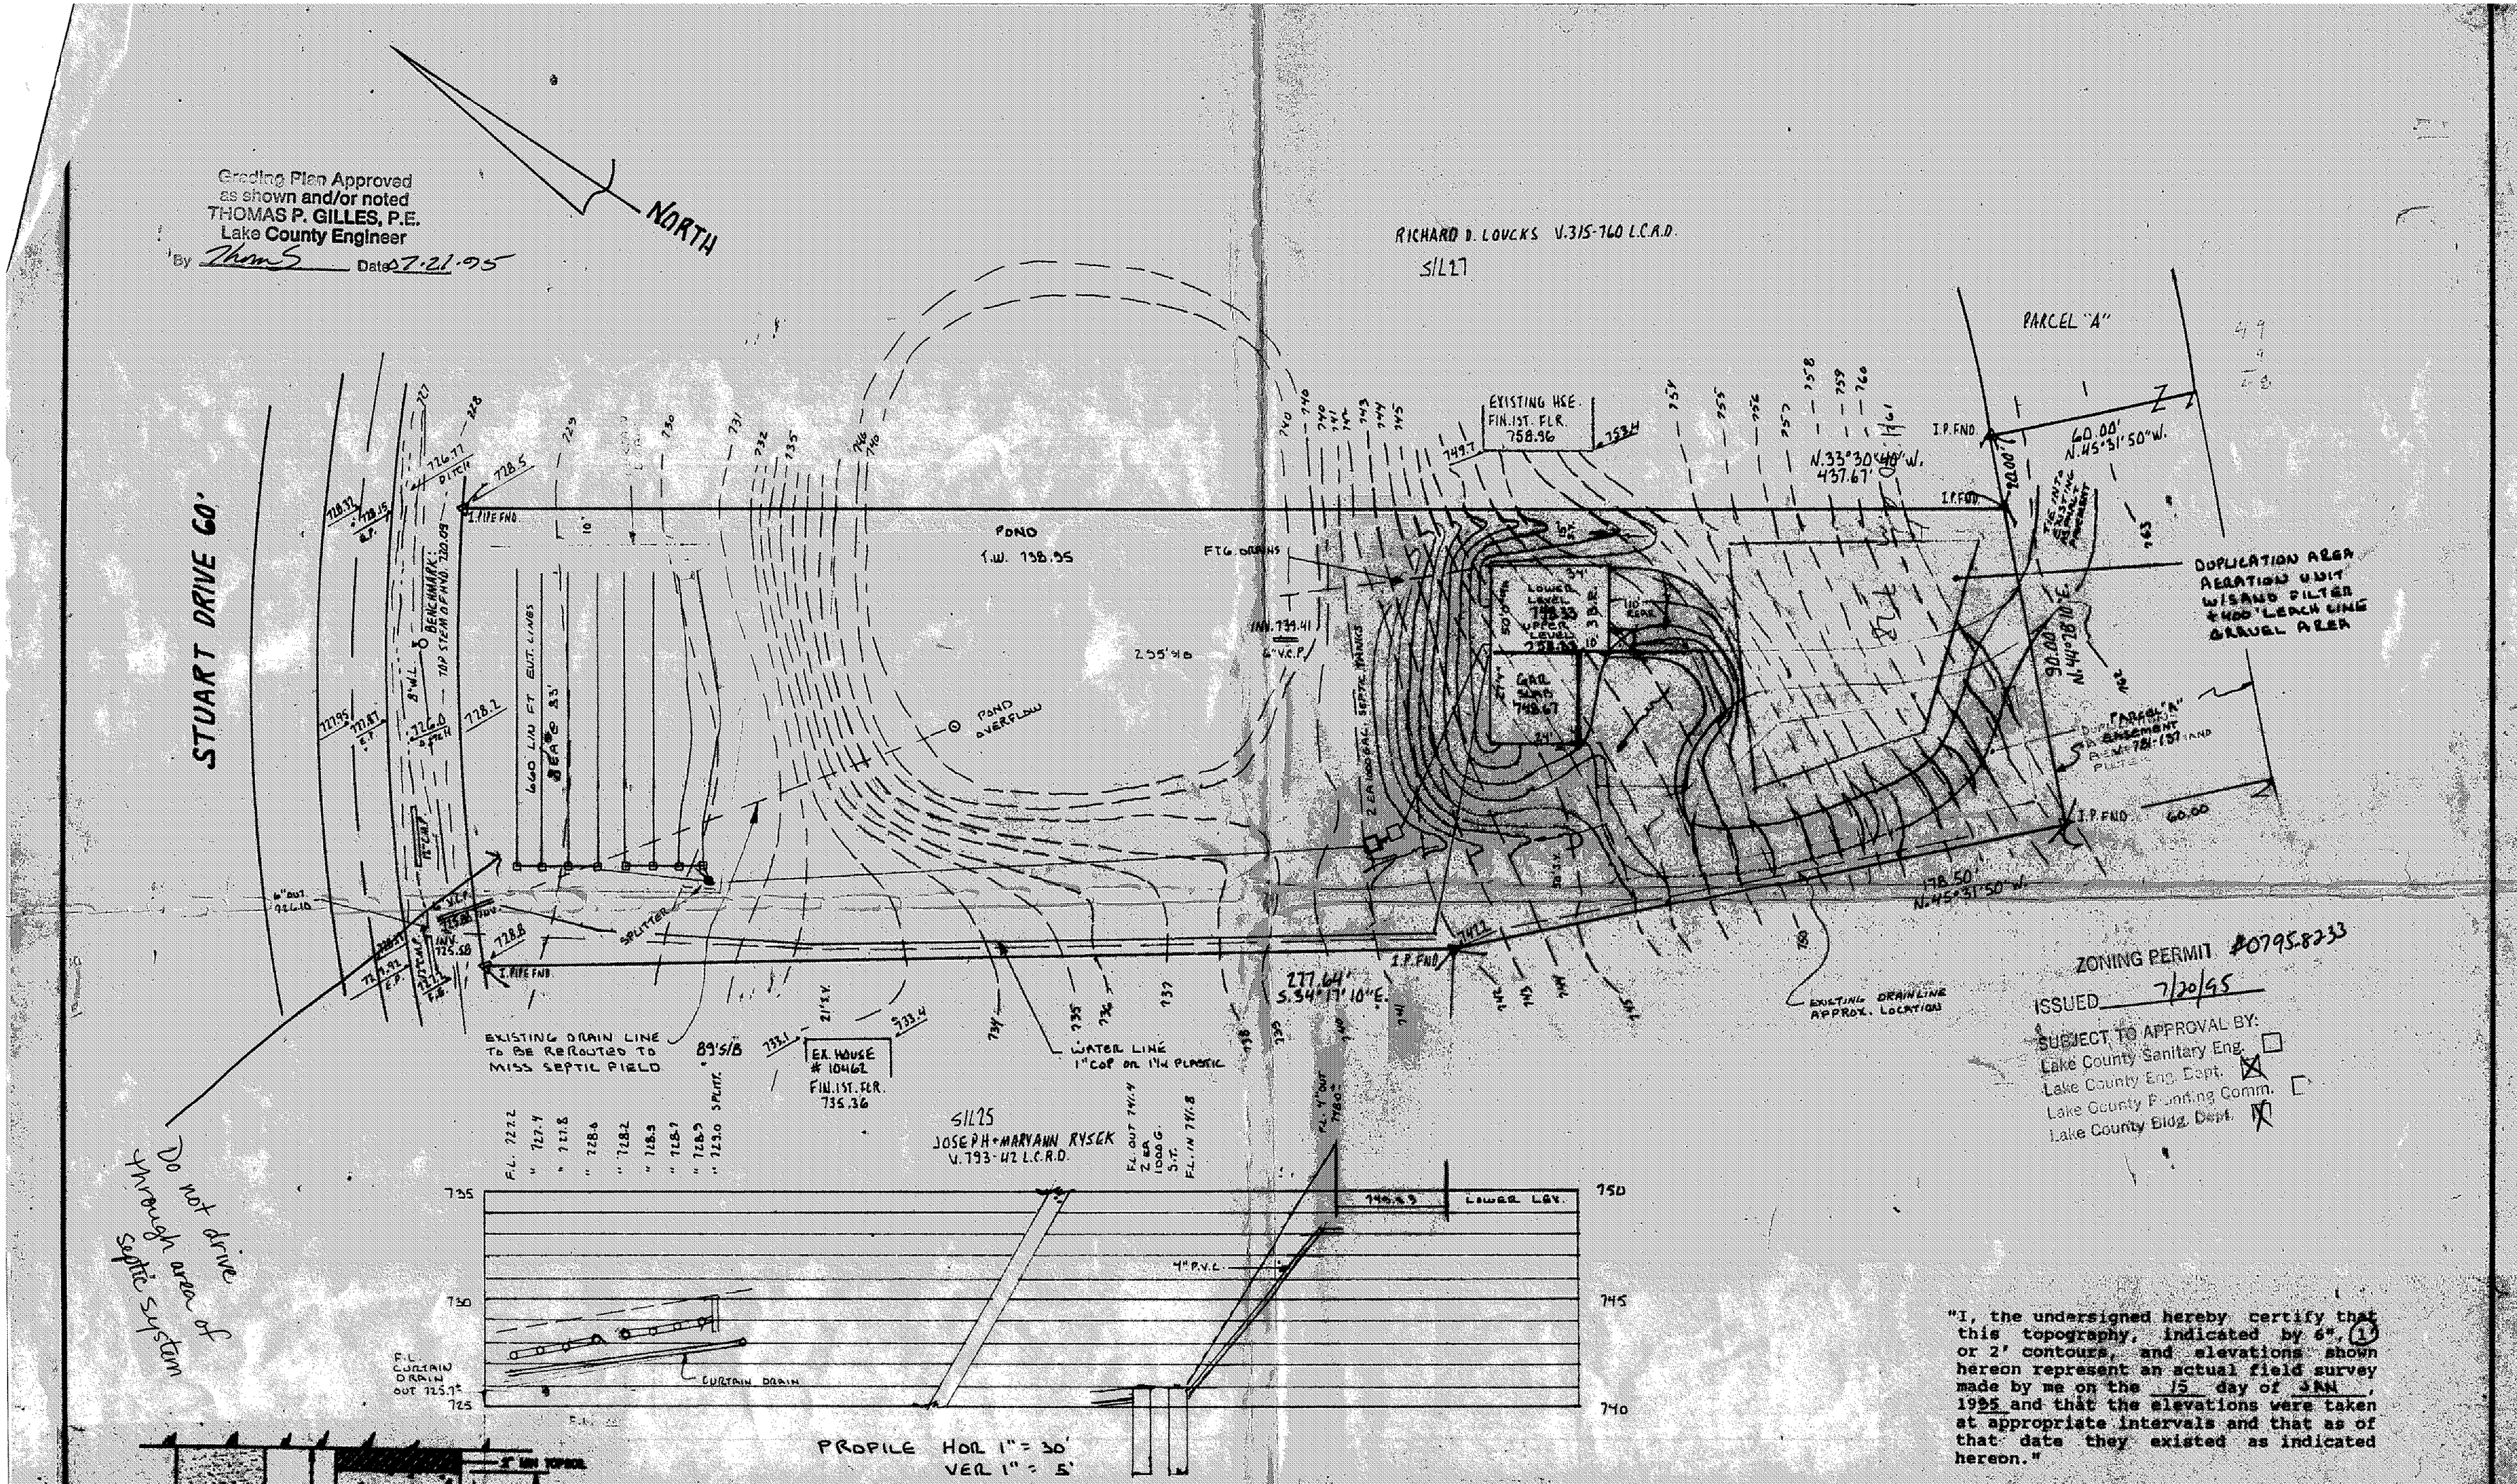

ZONING PERMIT #0795-8233
ISSUED 7/20/95
SUBJECT TO APPROVAL BY:
Lake County Sanitary Eng. ☐
Lake County Eng. Dept. ☒
Lake County Planning Comm. ☐
Lake County Bldg. Dept. ☒

"I, the undersigned hereby certify that this topography, indicated by 6", (1') or 2' contours, and elevations shown hereon represent an actual field survey made by me on the 15 day of JAN, 1995 and that the elevations were taken at appropriate intervals and that as of that date they existed as indicated hereon."

Name [signature] Reg. No RS6356

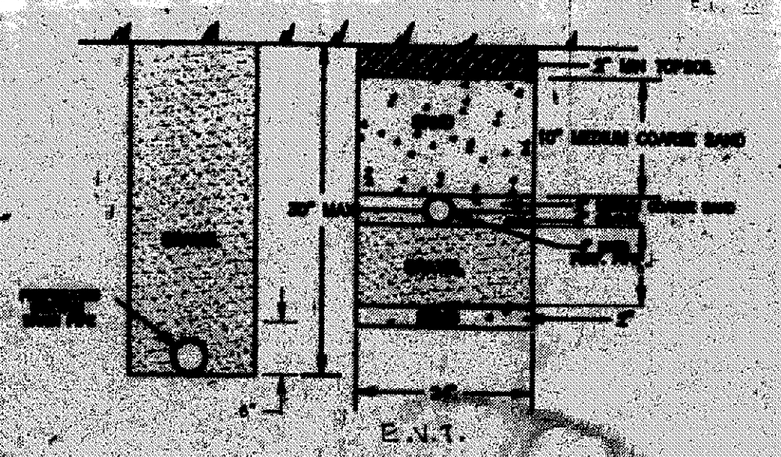

TRENCH DETAIL
NOT TO SCALE

REVISIONS
1. MAR 15 95 RELOCATE DRIVE / DELETE CURTAIN DRAIN SHOW EXISTING DRAIN SOUTH SIDE AREA
2. MAY 27 95 ADD W.L. SHOW EASEMENT FTG. DR.
3. JUNE 23 95 SHOW FTG DRAIN TO POND OVERFLOW

A. To be brought to finished grade
1. Septic tank manhole covers
2. Splitter box cover
3. Distribution box cover
B. No footer drains or downspouts to be discharged into septic tanks
C. All waste water to be discharged into septic tanks

SEWAGE SYSTEM MUST BE INSPECTED BY HEALTH DEPARTMENT BEFORE COVERING

Reviewed and Accepted
LAKE COUNTY GENERAL HEALTH DISTRICT
Date July 17, 1995
JOEL LUCIA, R.S., M.P.H.
Health Commissioner
BY [signature]

LOW YIELD WATER FIXTURES REQUIRED ON ALL:
Shower Head
Toilet

STATE OF OHIO
JOHN CLOUD SKONIECZNY
S-6356
REGISTERED SURVEYOR

SITE PLAN FOR: WAYNE HORTON		6823 WILLIAMS RD. PAINESVILLE, OHIO 44077 PH. 216-352-1023
SCALE: 1"=30'	APPROVED BY	DRAWN BY DTS
DATE: JAN. 95		
BEING SUBLOT 26 IN THE SPRING VALLEY ESTATES. TOWNSHIP OF CONCORD - COUNTY OF LAKE - STATE OF OHIO.		
JOB # 94-1927		DRAWING NUMBER 94-1308