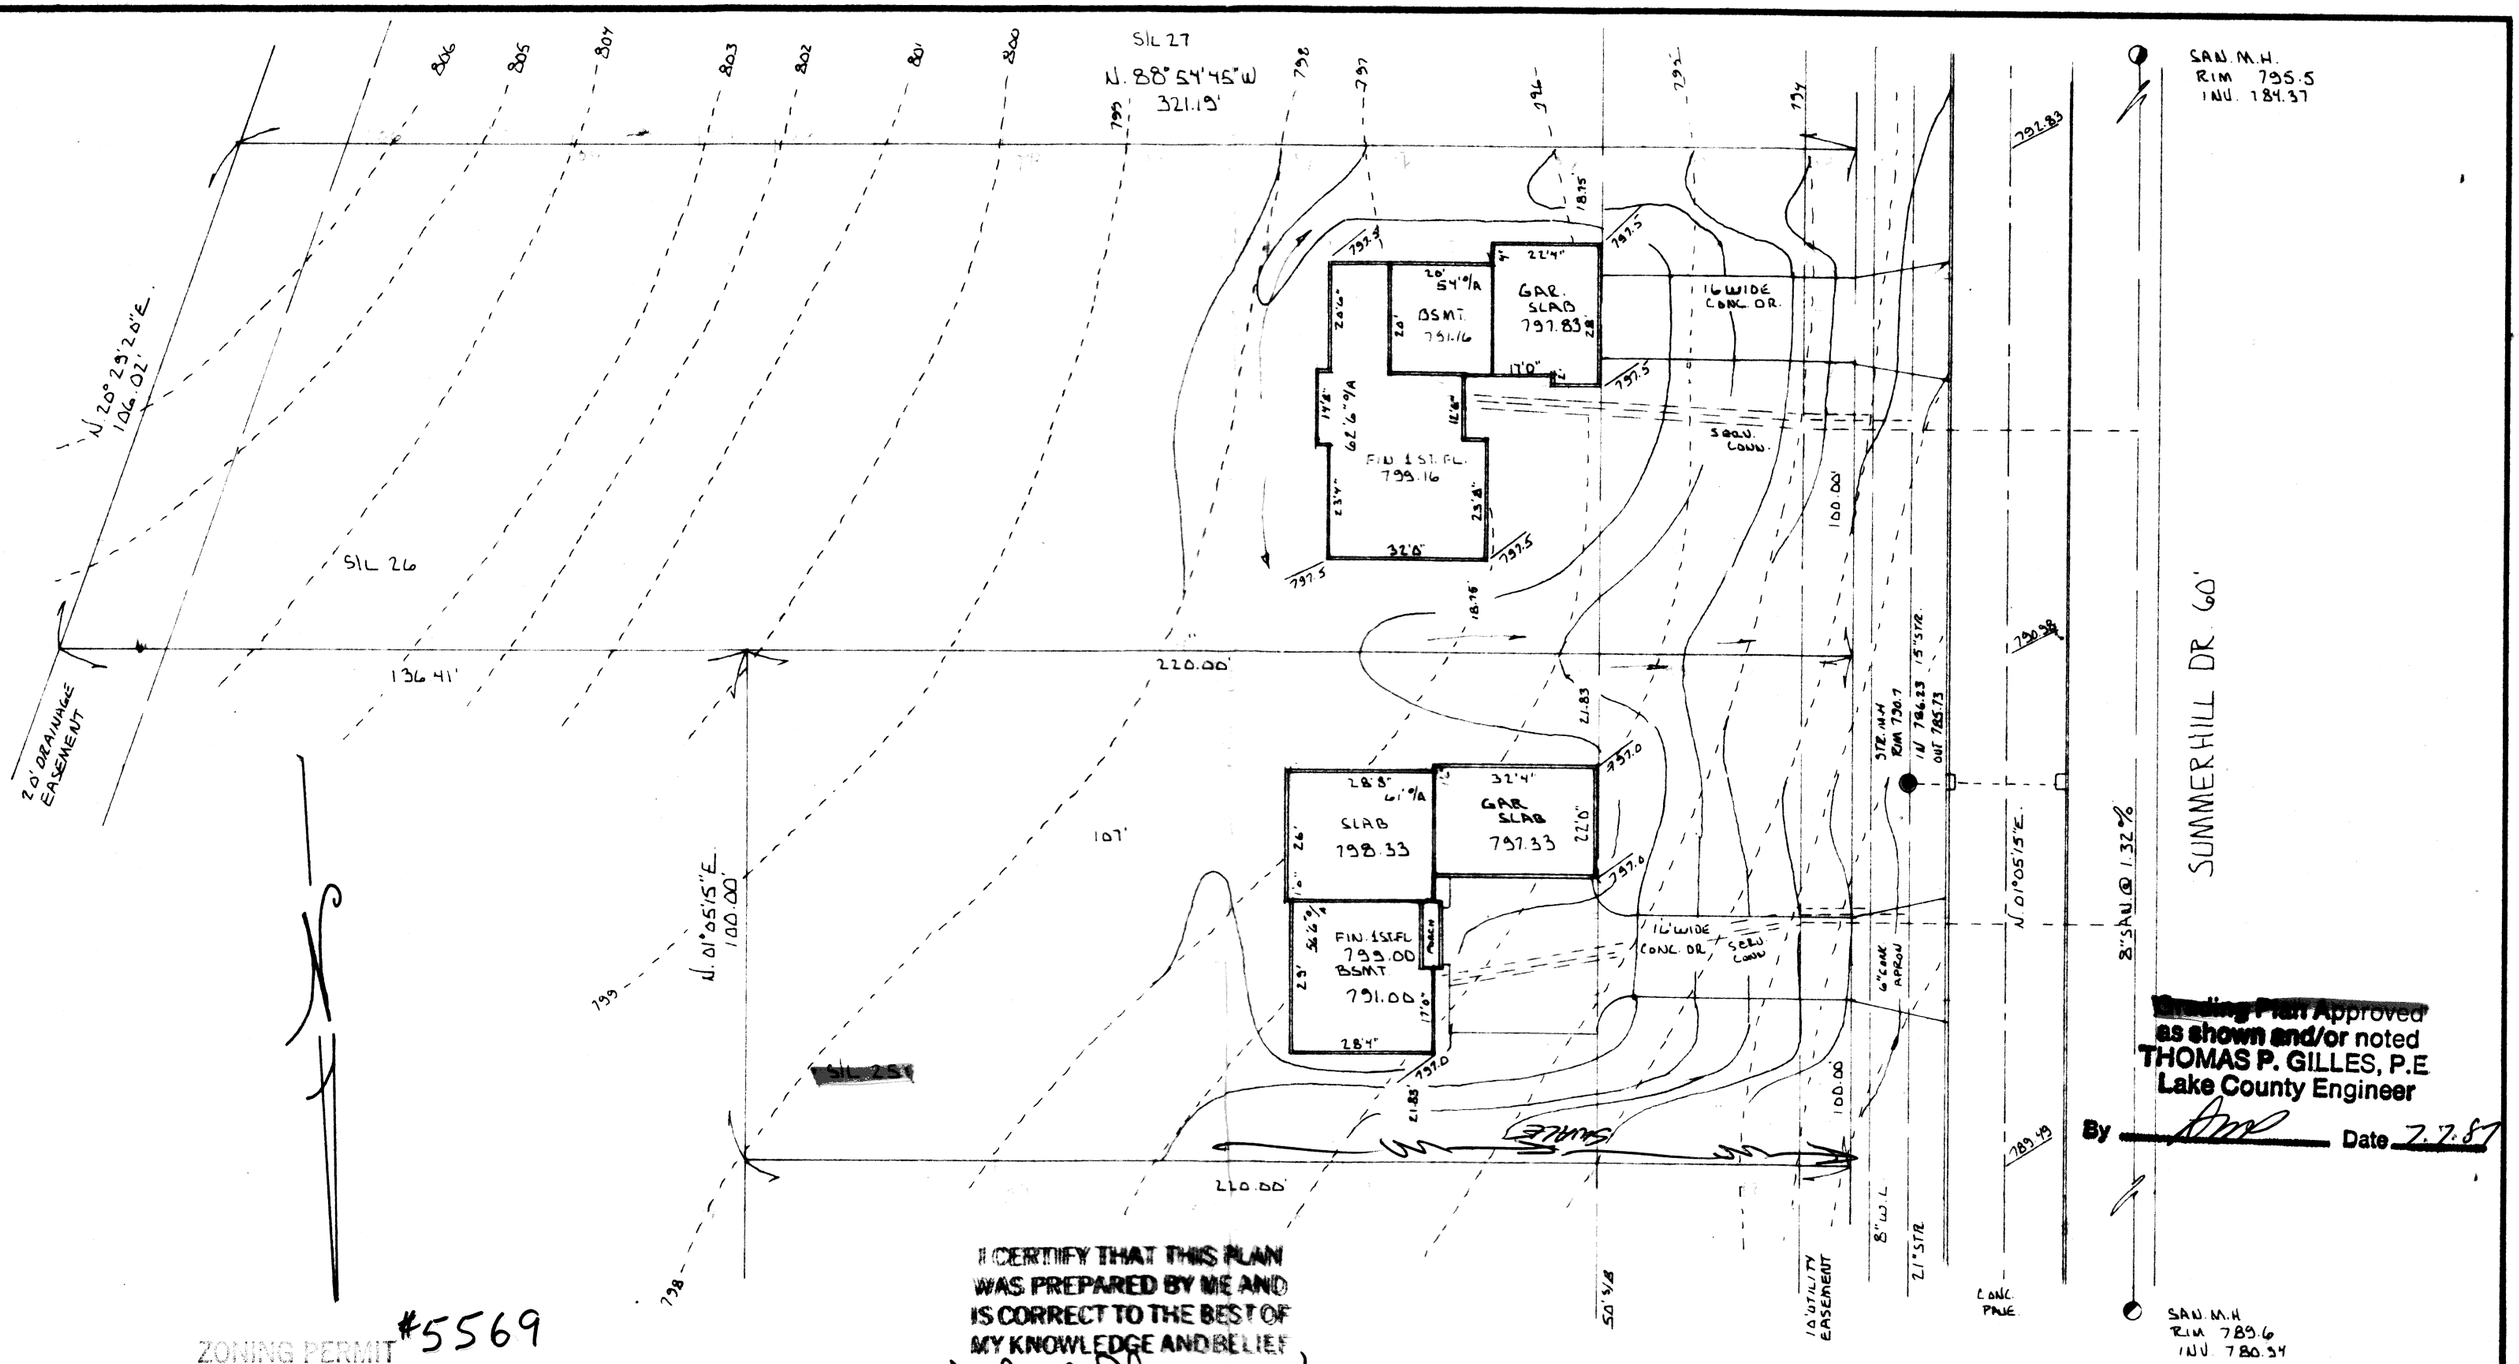

[redacted] Approved as shown and/or noted
THOMAS P. GILLES, P.E
Lake County Engineer
By [signature] Date 7.7.87

I CERTIFY THAT THIS PLAN WAS PREPARED BY ME AND IS CORRECT TO THE BEST OF MY KNOWLEDGE AND BELIEF

[signature]
REG. SURVEYOR #6366

JOHN C. SKONIECZNY
7739 VIEWMOUNT DR.
PAINESVILLE, OHIO 44077
PH. 352-7742

- - - - EXISTING
——— PROPOSED GRADES
→ SWALE

ZONING PERMIT #5569
ISSUED 7-2-87
SUBJECT TO APPROVAL BY:
Lake County Sanitary Eng. ☐
Lake County Eng. Dept. ☒
Lake County Planning Comm. ☐
Lake County Bldg. Dept. ☒
Teno S. Marano

SITE PLAN FOR: IDEAL AMERICAN HOMES INC.

SCALE: 1" = 30'	APPROVED BY	DRAWN BY [signature]
DATE: MAY-87		

BEING SUBLOTS [redacted] 26 WYNDTREE SUBDIVISION VOL. 9-8-1
TOWNSHIP OF CONCORD COUNTY OF LAKE STATE OF OHIO

JOB # SIL 25 87-634
SIL 26 87-635

DRAWING NUMBER 87-607

LEDYNE POST 18AB-10