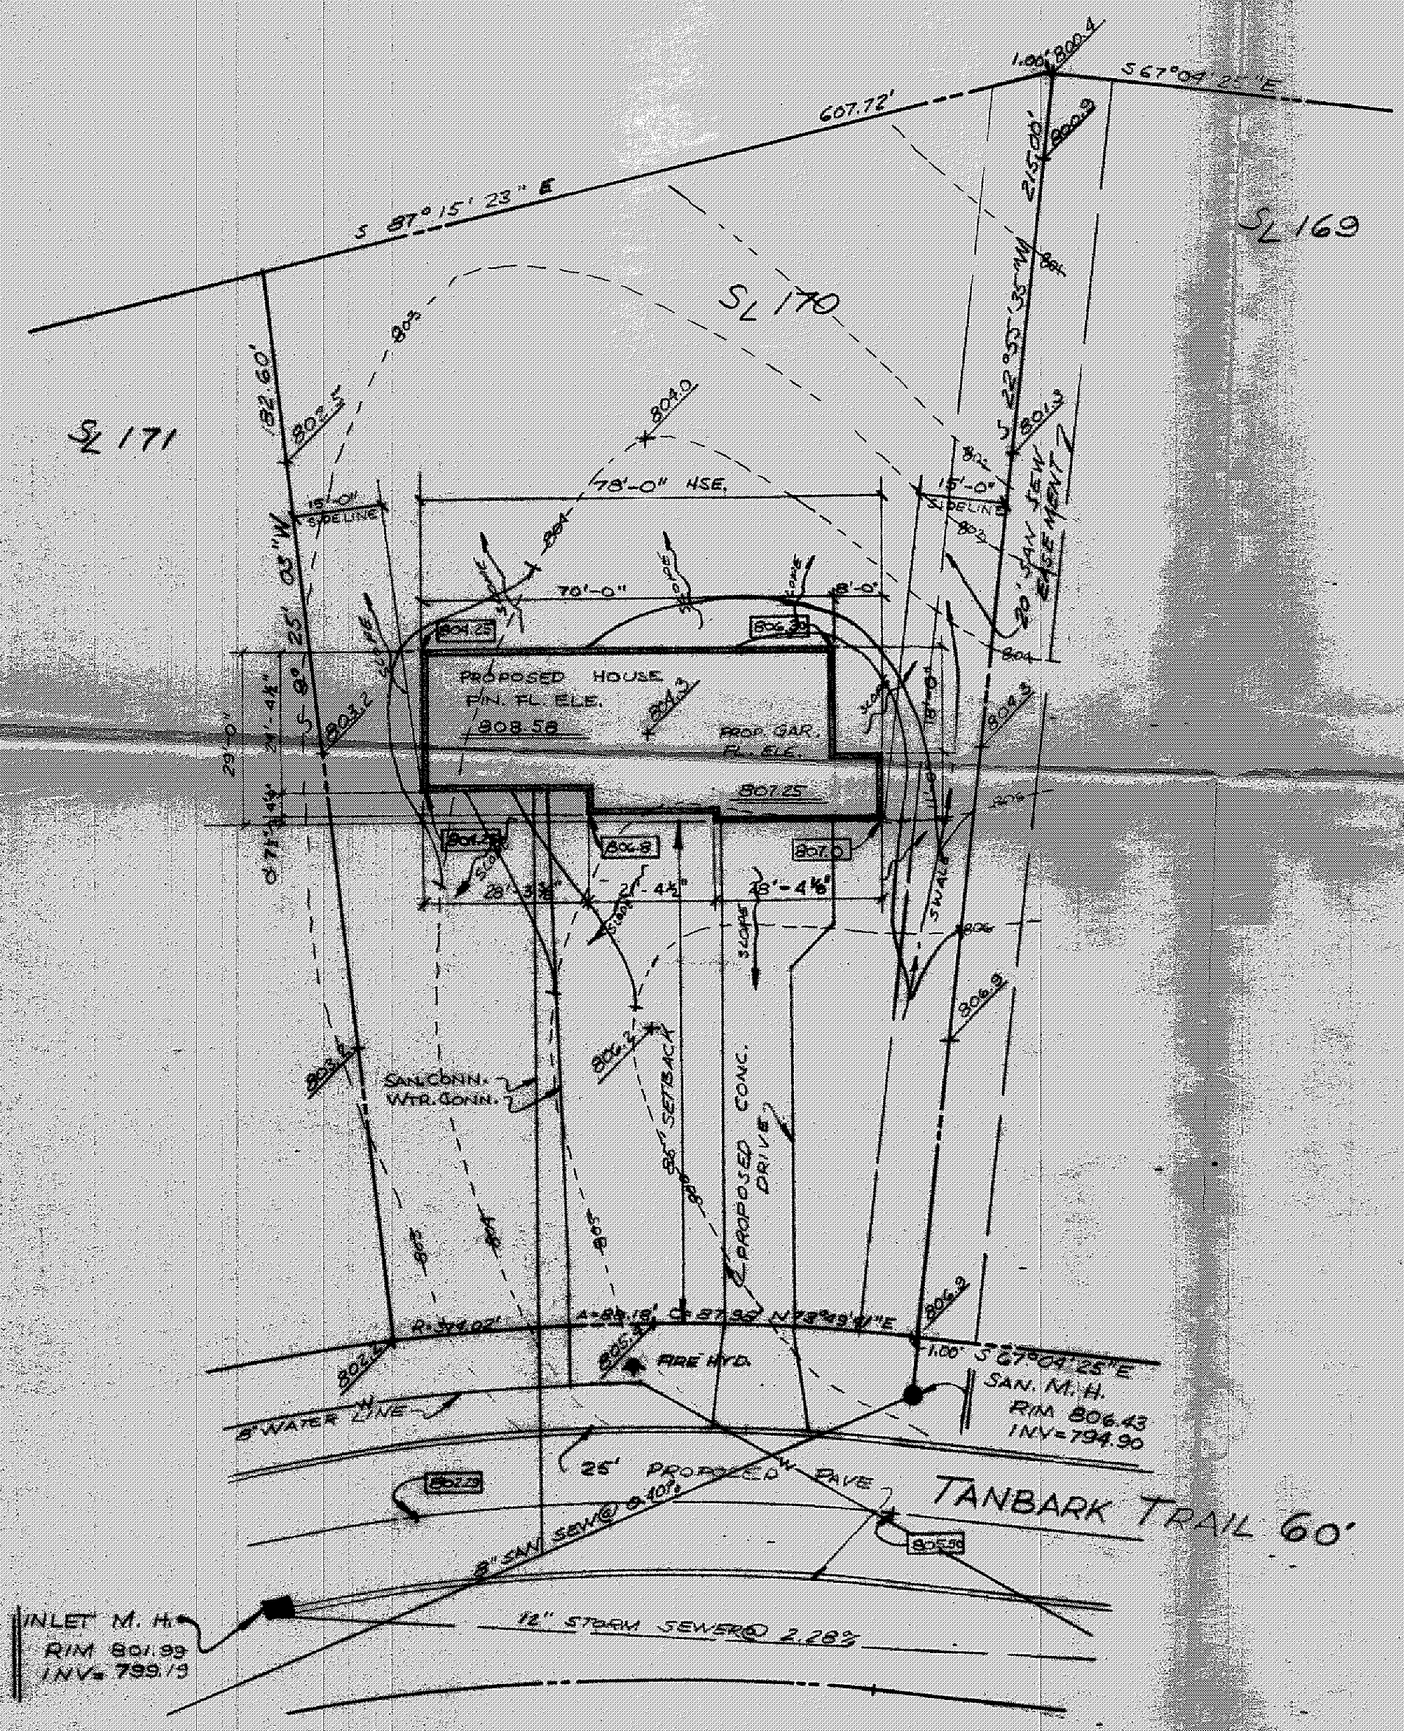

SITE PLAN FOR:

RYAN HOMES
23600 MERCANTILE ROAD
BEACHWOOD, OHIO.

BEING SUBLOT NO. 170 IN THE MORLEY HILLS ESTATES SUBDIVISION NO. 3, IN CONCORD TWP OHIO.

PREPARED BY:

WM. R. GRAY ASSOC. INC.
7547 MENTOR AVENUE
MENTOR OHIO.

DATE: OCT 15, 1976 SCALE 1"=20'

CERTIFICATION

I HEREBY CERTIFY THAT THIS PLAT CORRECT TO THE BEST OF MY KNOWLEDGE.

BY Donald O. Brewster
WM. R. GRAY REG. SURV. # 2752
OR
DONALD O. BREWSTER REG. SURV. # 52

STATE OF OHIO WM. R. GRAY 2752 REGISTERED PROFESSIONAL SURVEYOR

STATE OF OHIO DONALD O. BREWSTER 5273 REGISTERED SURVEYOR

NOTE:
700.00 EXISTING ELEVATIONS
700.00 PROPOSED ELEVATIONS

ZONING PERMIT
3134 Approved 10-22-76

Grading Plan Approved as shown and/or noted
THOMAS P. GILLES, P.E.
Lake County Engineer
By Date 10-22-76