Grading Plan Approved
as shown and/or noted
THOMAS P. GILLES, P.E.
Lake County Engineer
By _____ Date 3-22-77

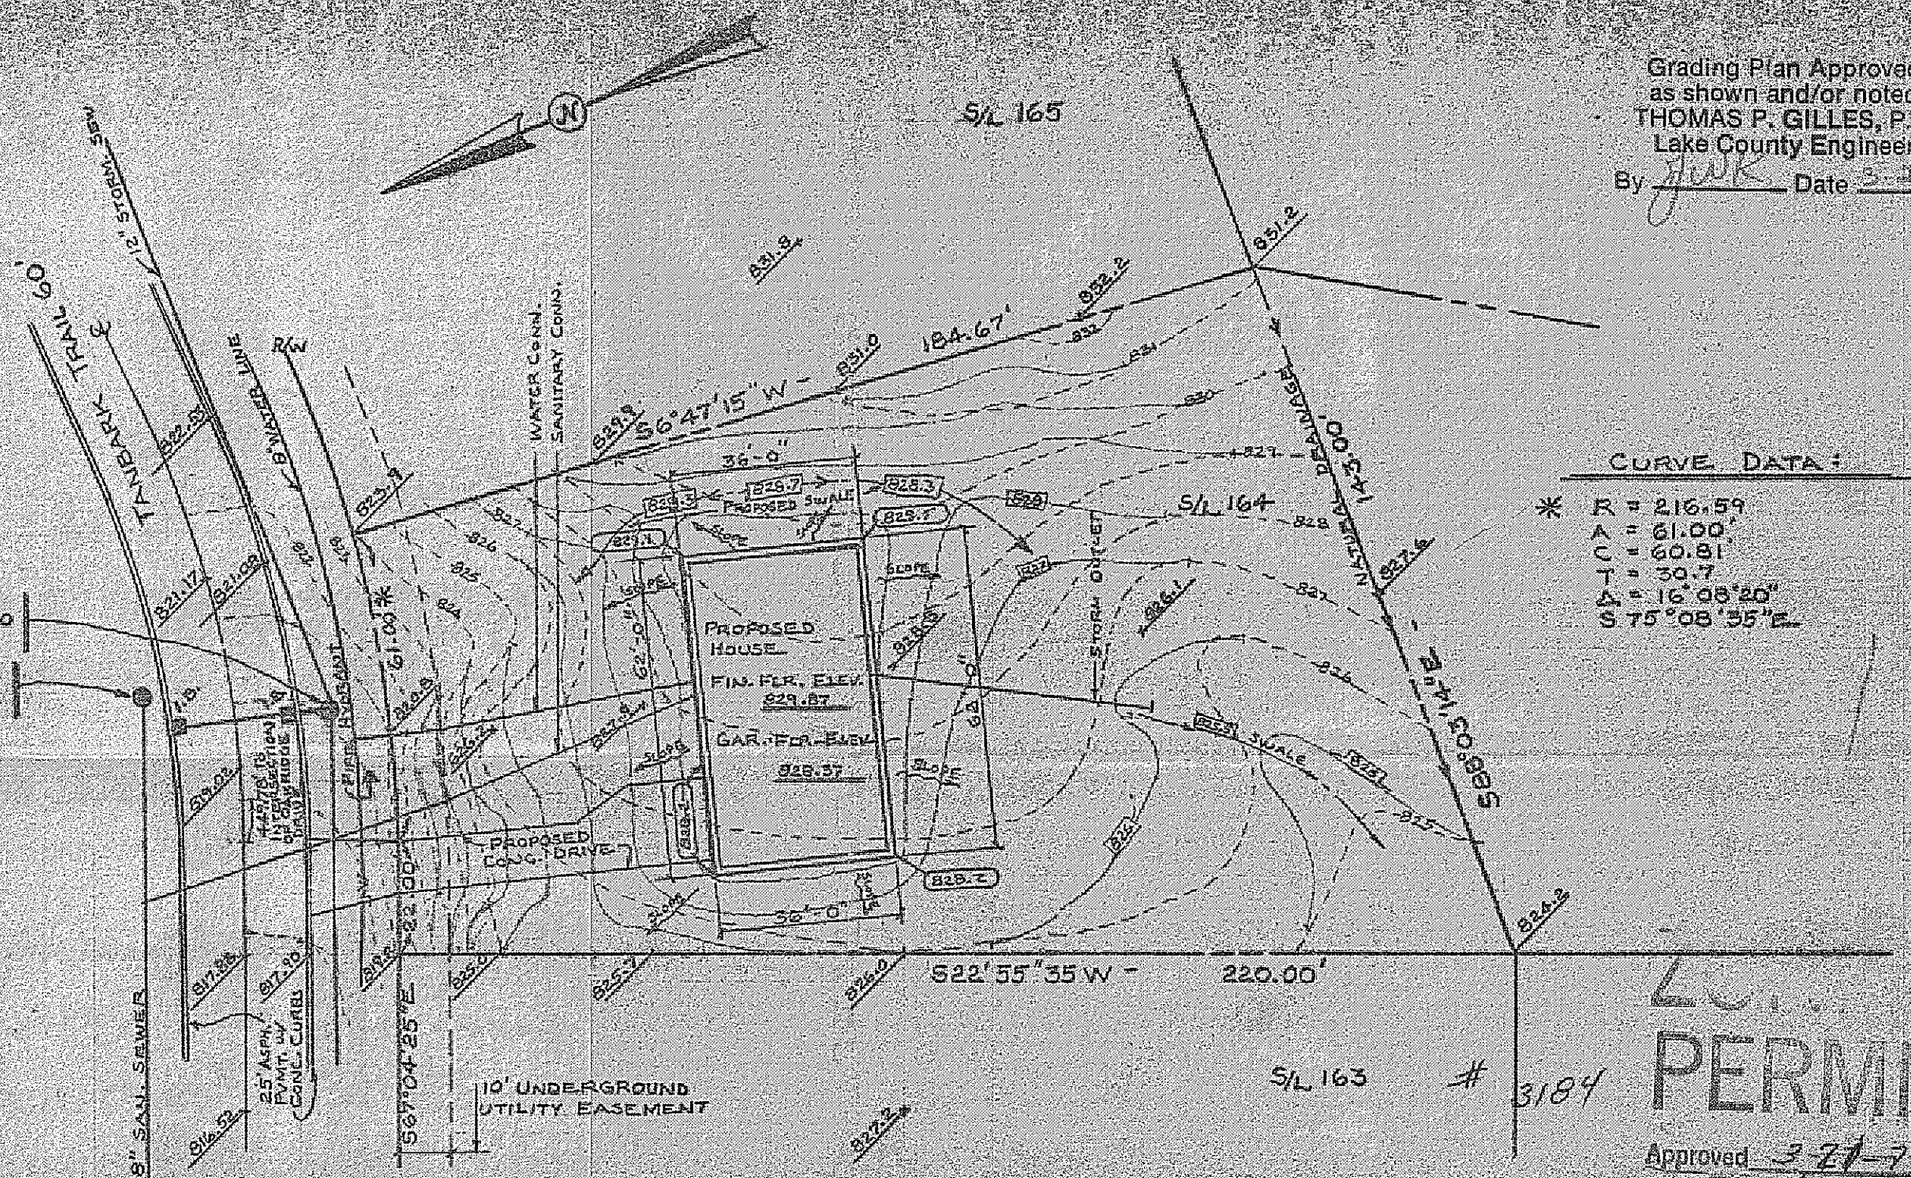

CURVE DATA:

* R = 216.59'
A = 61.00'
C = 60.81'
T = 30.7'
Δ = 16°08'20"
S 75°08'35" E

STATE OF OHIO
WM. R. GRAY
2752
REGISTERED
PROFESSIONAL SURVEYOR

SITE PLAN FOR:

KEN HUEBNER
3450 EAST BRAINARD ROAD
WOODMERE, OHIO 44122

BEING SUBLOT NUMBER 164
IN THE MORLEY HILLS ESTATES
SUBDIVISION No. 3 IN CONCORD
TOWNSHIP, LAKE COUNTY, OHIO

PREPARED BY:

WILLIAM R. GRAY ASSOC. INC.
7547 MENTOR AVENUE
MENTOR, OHIO

DATE: MARCH 16, 1977
SCALE: 1" = 30'

CERTIFICATION:

I HEREBY CERTIFY THAT
THIS PLAT IS CORRECT TO
THE BEST OF MY KNOWLEDGE

BY: _____
WM. R. GRAY REG. SURV. #2752

L.C.I.
3184 PERMIT
Approved 3-21-77