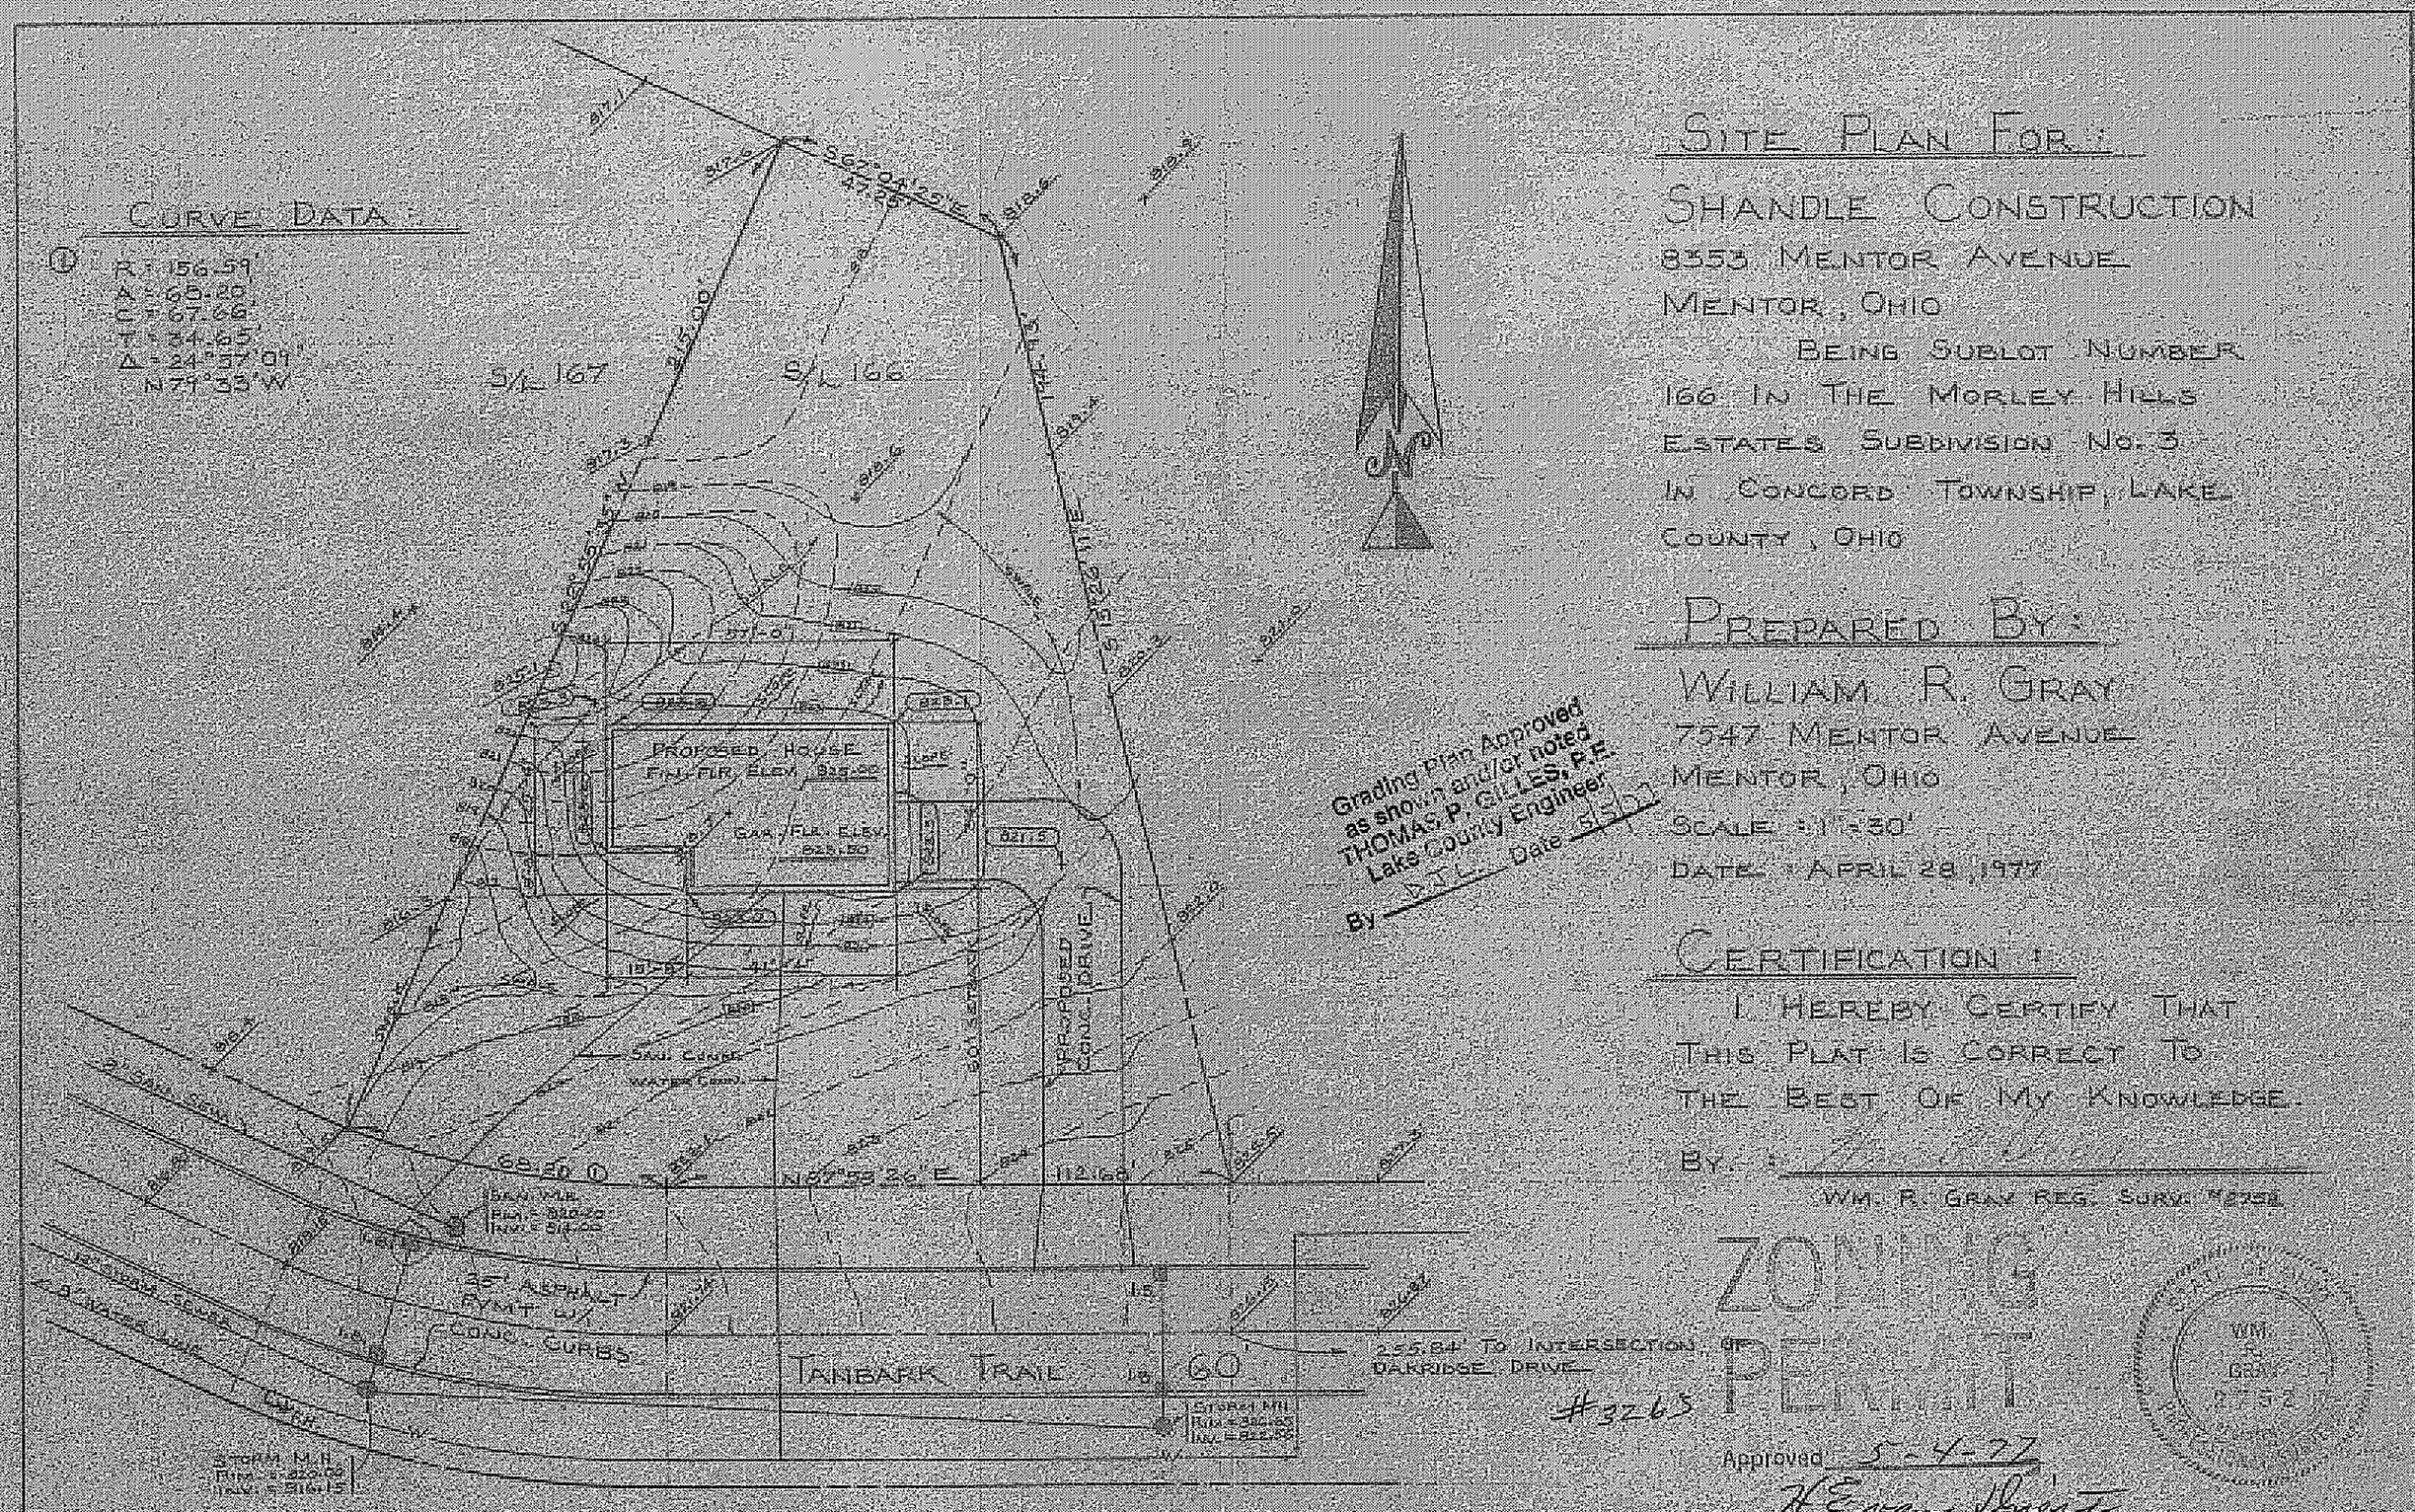

Site Plan For :

Shandle Construction
8353 Mentor Avenue
Mentor, Ohio

Being Sublot Number 166 In The Morley Hills Estates Subdivision No. 3 In Concord Township, Lake County, Ohio

Prepared By :

William R. Gray
7547 Mentor Avenue
Mentor, Ohio

Scale : 1" = 30'

Date : April 28, 1977

Certification :

I Hereby Certify That This Plat Is Correct To The Best Of My Knowledge.

By :

Wm. R. Gray Reg. Surv. #7252