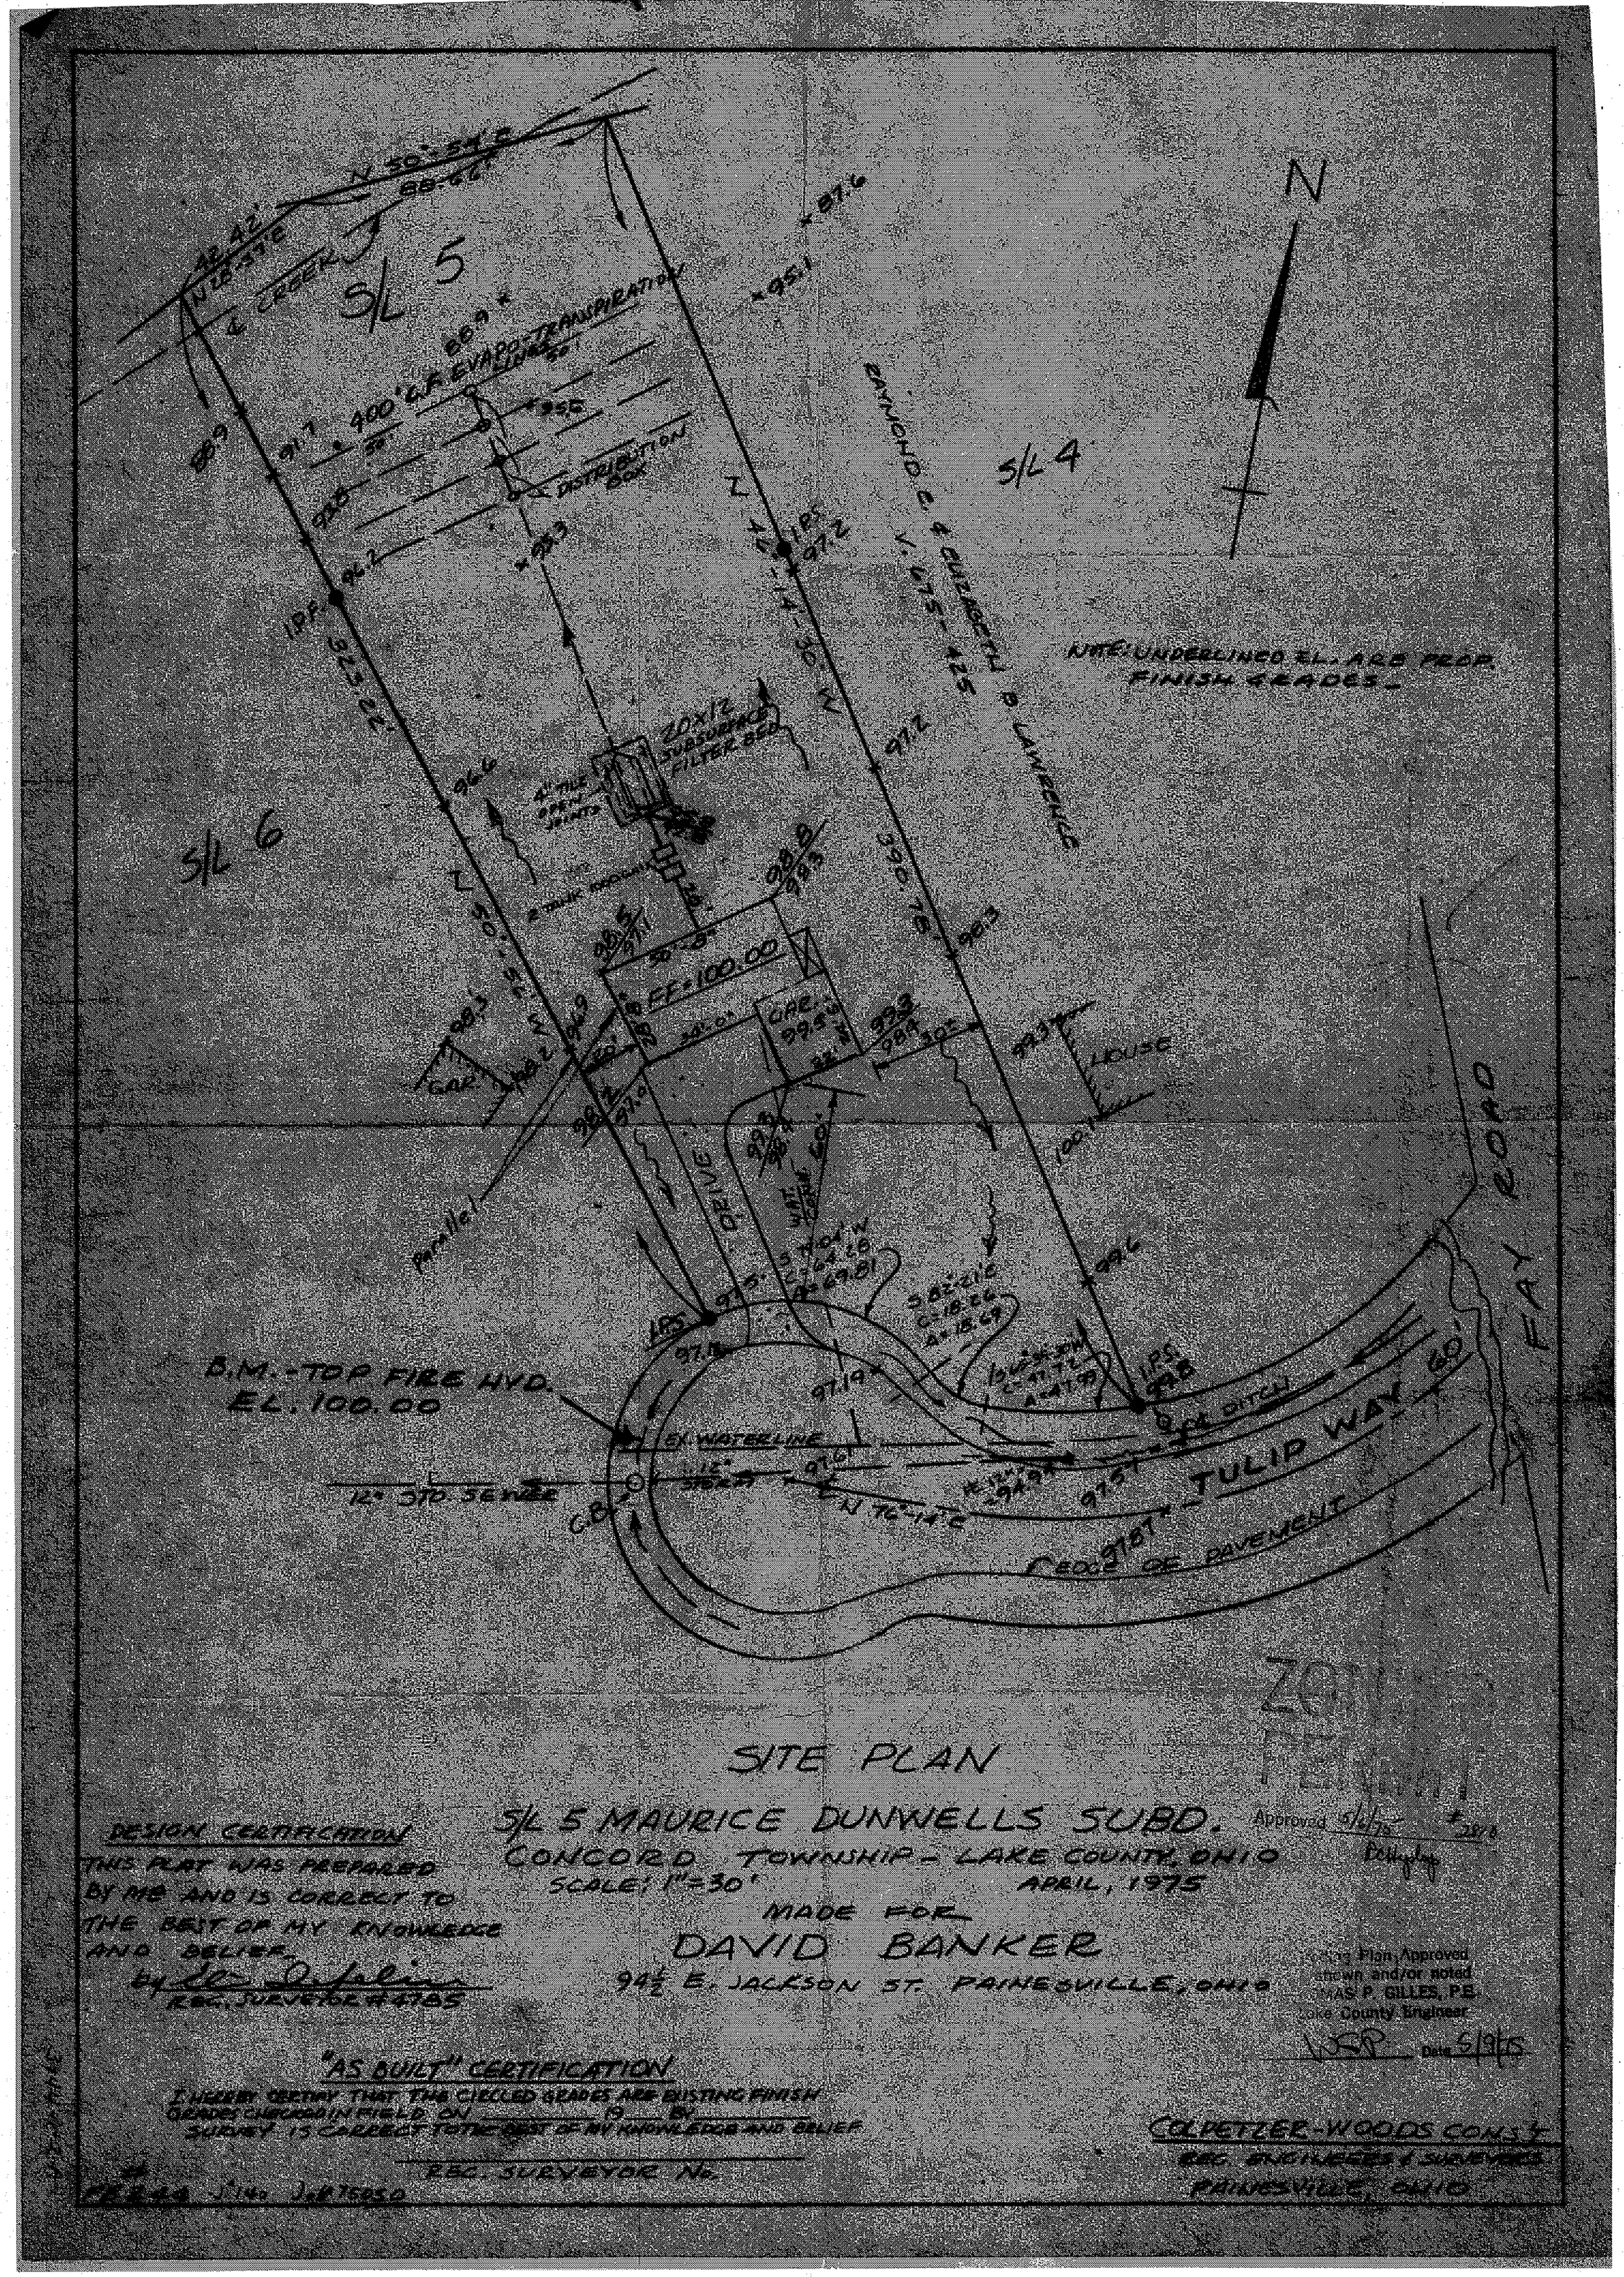

SITE PLAN

S/L 5 MAURICE DUNWELLS SUBD.

CONCORD TOWNSHIP - LAKE COUNTY, OHIO

SCALE: 1" = 30' APRIL, 1975

MADE FOR

DAVID BANKER

94½ E. JACKSON ST. PAINESVILLE, OHIO

Approved 5/6/75 #2818

Plans Plan Approved as shown and/or noted
MAS P. GILLES, P.E.
Lake County Engineer
Date 5/9/75

DESIGN CERTIFICATION

THIS PLAT WAS PREPARED BY ME AND IS CORRECT TO THE BEST OF MY KNOWLEDGE AND BELIEF.

by [signature]
REG. SURVEYOR #4785

"AS BUILT" CERTIFICATION

I HEREBY CERTIFY THAT THE CIRCLED GRADES ARE EXISTING FINISH GRADES CHECKED IN FIELD ON _____ 19__ BY _____ SURVEY IS CORRECT TO THE BEST OF MY KNOWLEDGE AND BELIEF.

_____
REG. SURVEYOR No.

CARPETZER-WOODS CONS'T
REG. ENGINEERS & SURVEYORS
PAINESVILLE, OHIO

F.B. 2-68 J'Ino Job 75050