SITE PLAN

CONCORD TOWNSHIP, LAKE COUNTY, OHIO

for: SIERRA BUILDERS (CLIENT) (OWNER)

40 BOULDER RIDGE RD (ADDRESS) PAINESVILLE (CITY) (ZIP)

MAURICE DUNIVEL'S SUB. (SUBDIVISION) O-57 (VOL.-PG.) (NAME)

1 (SUBLOT NO.) TULIP WAY (STREET)

LOT ____ TRACT ____

VOLUME ____ PAGE ____

PERM. PARCEL NO. ____ STREET ____

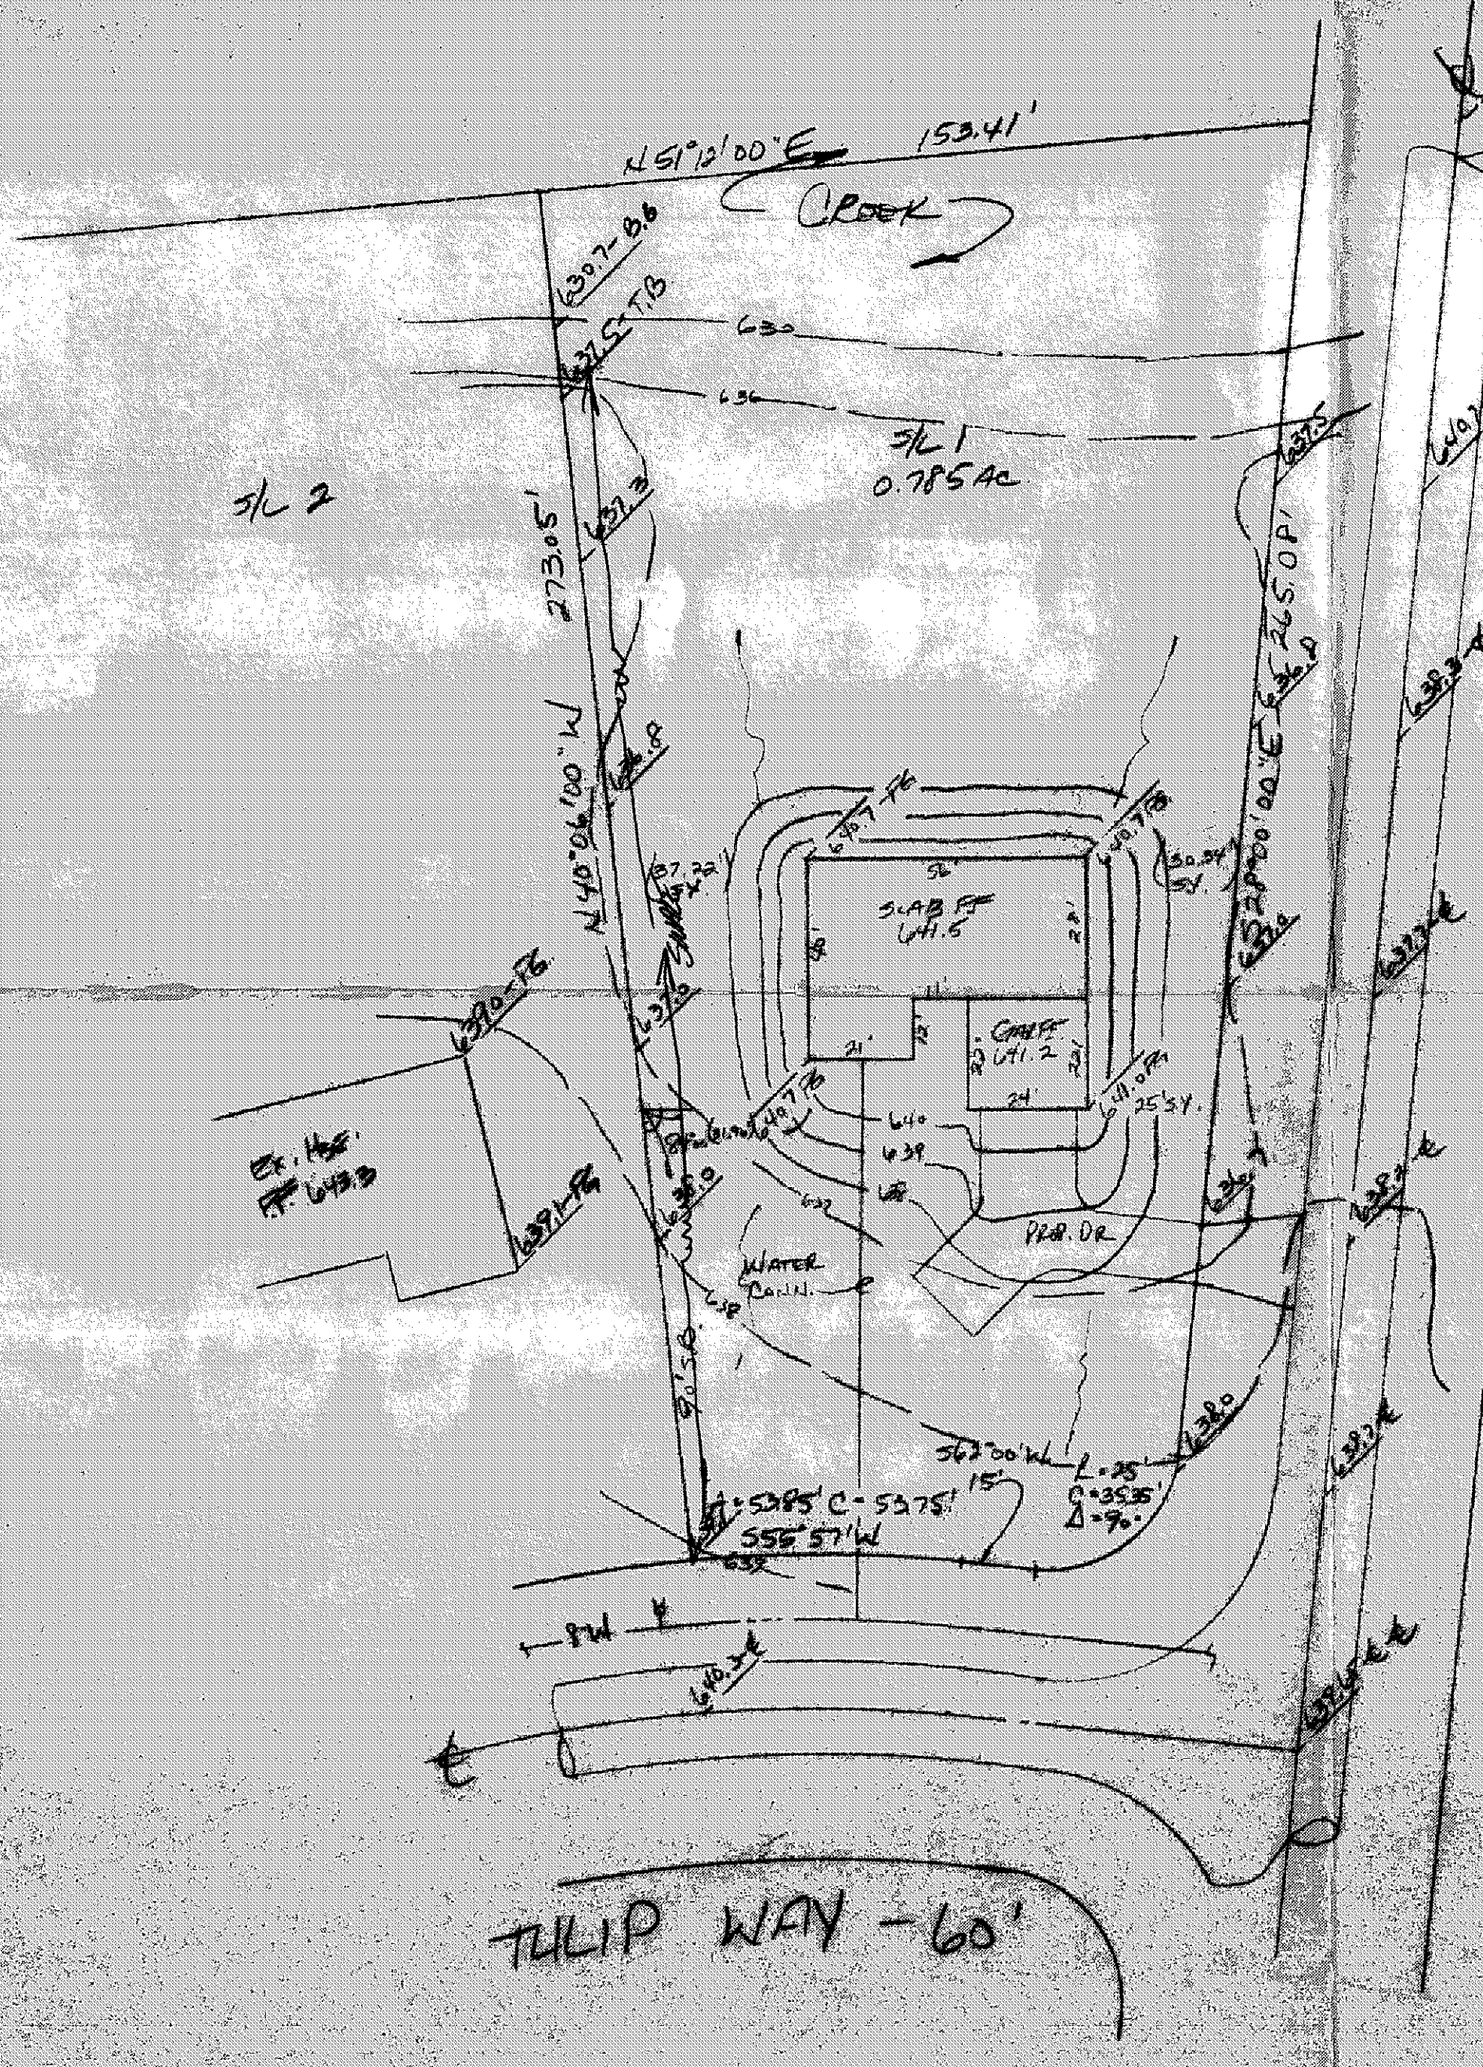

Grading Plan Approved as shown and/or noted
THOMAS P. GILLES, P.E.
Lake County Engineer
By _____ Date 6-21-85

NOTE: 100 YEAR FLOOD ELEVATION = 640.6

LEGEND

SANITARY MANHOLE	⊕	WATER VALVE (GAS)	⊲
STORM MANHOLE	●	WATER METER (GAS)	⊟
INLET OR CATCH BASIN	■	AS BUILT ELEVATION	100.0
HYDRANT	⊙	INDICATES DIRECTION OF SURFACE DRAINAGE	
EXISTING CONTOURS	———		
PROPOSED CONTOURS	———		
EXIST. ELEV. 100.0 / PROP. ELEV. 100.0			

REMARKS

ALL BOUNDARY DATA SHOWN WAS OBTAINED FROM (DEEDS, RECORDED SUBDIVISION PLAT OR OTHER PUBLIC RECORDS)

LOCATIONS AS SHOWN OF ADJACENT WELLS AND SEPTIC TANKS OBTAINED FROM LAKE COUNTY HEALTH DEPARTMENT

DESIGN CERTIFICATION

THIS PLAT WAS PREPARED BY ME, AND IS CORRECT TO THE BEST OF MY KNOWLEDGE AND BELIEF.

NAME SURVEYOR REGISTRATION NO. 4313

CHECK LIST

NO. OF BEDROOMS
DIMENSIONS
BEARINGS
TIE TO NEAREST STREET
SUBLOT NO. PARCEL NO.
SURROUNDING OWNERS
BLDG. DIMENSIONS FIN. GR.
BLDG. TIES FL'R. GRADES
APRON TYPE WIDTH THICKNESS
SIDEWALK TYPE WIDTH THICKNESS
CULVERT TYPE DIA., LENGTH
ROCK OUTCROPPINGS

WATER MAIN SIZE, LOCATION
SAN. SEWER SIZE % GR. LOC.
SAN. MH. CAST. ELEV. INV. ELEV.
SAN. CONN. SIZE, LOC. DEPTH
STORM SEWER SIZE % GR. LOC.
STORM MH. CAST ELEV. INV. ELEV.
PAV'T TYPE GRADE CURB
GAS LINE LOC. SIZE PRESSURE
SEPTIC TANK LOCATION & DUPLICATION AREA
WELL LOCATION
ISOLATION RADIUS FROM WELL

REVISIONS			PLAN PREPARED BY:
NO.	DATE	BY	BABCOCK • JONES & ASSOCIATES, INC.
1	6/20/85	HP	PAINESVILLE, OHIO
2			
3			DRAWN BY HP — SCALE 1" = 30' — PHONE NO. 357-1811
4			CHK'D. HP — DATE 6/10/85 — DRAWING NO. 85-114
5			CREW CHIEF GS — APP'D. HP

"AS BUILT" CERTIFICATION

I, HEREBY CERTIFY THAT THE CIRCLED GRADES ARE EXISTING FINISH GRADES CHECKED IN THE FIELD ON _____, 19 ____ AND ARE CORRECT TO THE BEST OF MY KNOWLEDGE AND BELIEF.

REGISTERED SURVEYOR REG. NO.

T.B.M. - Top FIRE Hydrant
ELEV. = 642.64