SITE PLAN

CLEVELAND TOWNSHIP, LAKE COUNTY, OHIO

for: R.L. MOORE HOMES INC.
CLIENT OWNER

9836 WELLESLY BLVD.
ADDRESS STREET CITY ZIP

NEWPORT HMS SUB.
SUBDIVISION NAME

16-110
VOL. PG.

10
SUBLOT NO.

WELLESLY BLVD
STREET

LOT TRACT
VOLUME PAGE
PERM. PARCEL NO. STREET

LEGEND

- SANITARY MANHOLE
- STORM MANHOLE
- INLET OR CATCH BASIN
- HYDRANT
- EXISTING CONTOURS
- PROPOSED CONTOURS
- EXIST. ELEV. 100.0 / 100.0 PROP. ELEV.
- WATER VALVE (GAS)
- WATER METER (GAS)
- AS BUILT ELEVATION 100.0
- INDICATES DIRECTION OF SURFACE DRAINAGE

REMARKS

ALL BOUNDARY DATA SHOWN WAS OBTAINED FROM (DEEDS, RECORDED SUBDIVISION PLAT OR OTHER PUBLIC RECORDS)

LOCATIONS AS SHOWN OF ADJACENT WELLS AND SEPTIC TANKS OBTAINED FROM LAKE COUNTY HEALTH DEPARTMENT.

DESIGN CERTIFICATION

THIS PLAT WAS PREPARED BY ME, AND IS CORRECT TO THE BEST OF MY KNOWLEDGE AND BELIEF.

HARRY S. JONES JR. — # 6343
NAME SURVEYOR REGISTRATION NO.

STATE OF OHIO — HARRY S. JONES JR. — 6343 — REGISTERED SURVEYOR

CHECK LIST

- NO. OF BEDROOMS
- DIMENSIONS
- BEARINGS
- TIE TO NEAREST STREET
- SUBLOT NO. PARCEL NO.
- SURROUNDING OWNERS
- BLDG. DIMENSIONS FIN. GR.
- BLDG. TIES FLR. GRADES
- APRON TYPE WIDTH THICKNESS
- CURB TYPE WIDTH THICKNESS
- CULVERT TYPE DIA. LENGTH
- ROCK OUTCROPPINGS
- WATER MAIN SIZE, LOCATION
- SAN. SEWER SIZE % GR. LOC.
- SAN. MH. CAST. ELEV. INV. ELEV.
- SAN. CONN. SIZE, LOC. DEPTH
- STORM SEWER SIZE % GR. LOC.
- STORM MH. CAST ELEV. INV. ELEV.
- PAV'T TYPE GRADE CURBS
- GAS LINE LOC. SIZE PRESSURE
- SEPTIC TANK LOCATION & DUPLICATION AREA
- WELL LOCATION
- ISOLATION RADIUS FROM WELL

REVISIONS		
NO.	DATE	BY
1		
2		
3		
4		
5		

PLAN PREPARED BY:
BABCOCK • JONES & ASSOCIATES, INC.
PAINESVILLE, OHIO

DRAWN BY:	SCALE: 1" = 20'	PHONE NO.: 357-1811
CHK'D:	DATE: 12-29-92	DRAWING NO.: 91-237-10
CREW CHIEF:	APP'D:	

"AS BUILT" CERTIFICATION

I, HEREBY CERTIFY THAT THE CIRCLED GRADES ARE EXISTING FINISH GRADES CHECKED IN THE FIELD ON _____, 19___ AND ARE CORRECT TO THE BEST OF MY KNOWLEDGE AND BELIEF.

REGISTERED SURVEYOR REG. NO.

TEMP BENCHMARK: RIM SAN MH @ END OF WELLESLY BLVD ELEV. = 728.34

Grading Plan Approved
as shown and/or noted
THOMAS P. GILLES, P.E.
County Engineer
By GJH Date 1593

ZONING PERMIT # 1292-7359

ISSUED 12-30-92

SUBJECT TO APPROVAL BY:
- Lake County Sanitary Eng. ☐
- Lake County Eng. Dept. ☒
- Lake County Planning Comm. ☐
- Lake County Bldg. Dept. ☒

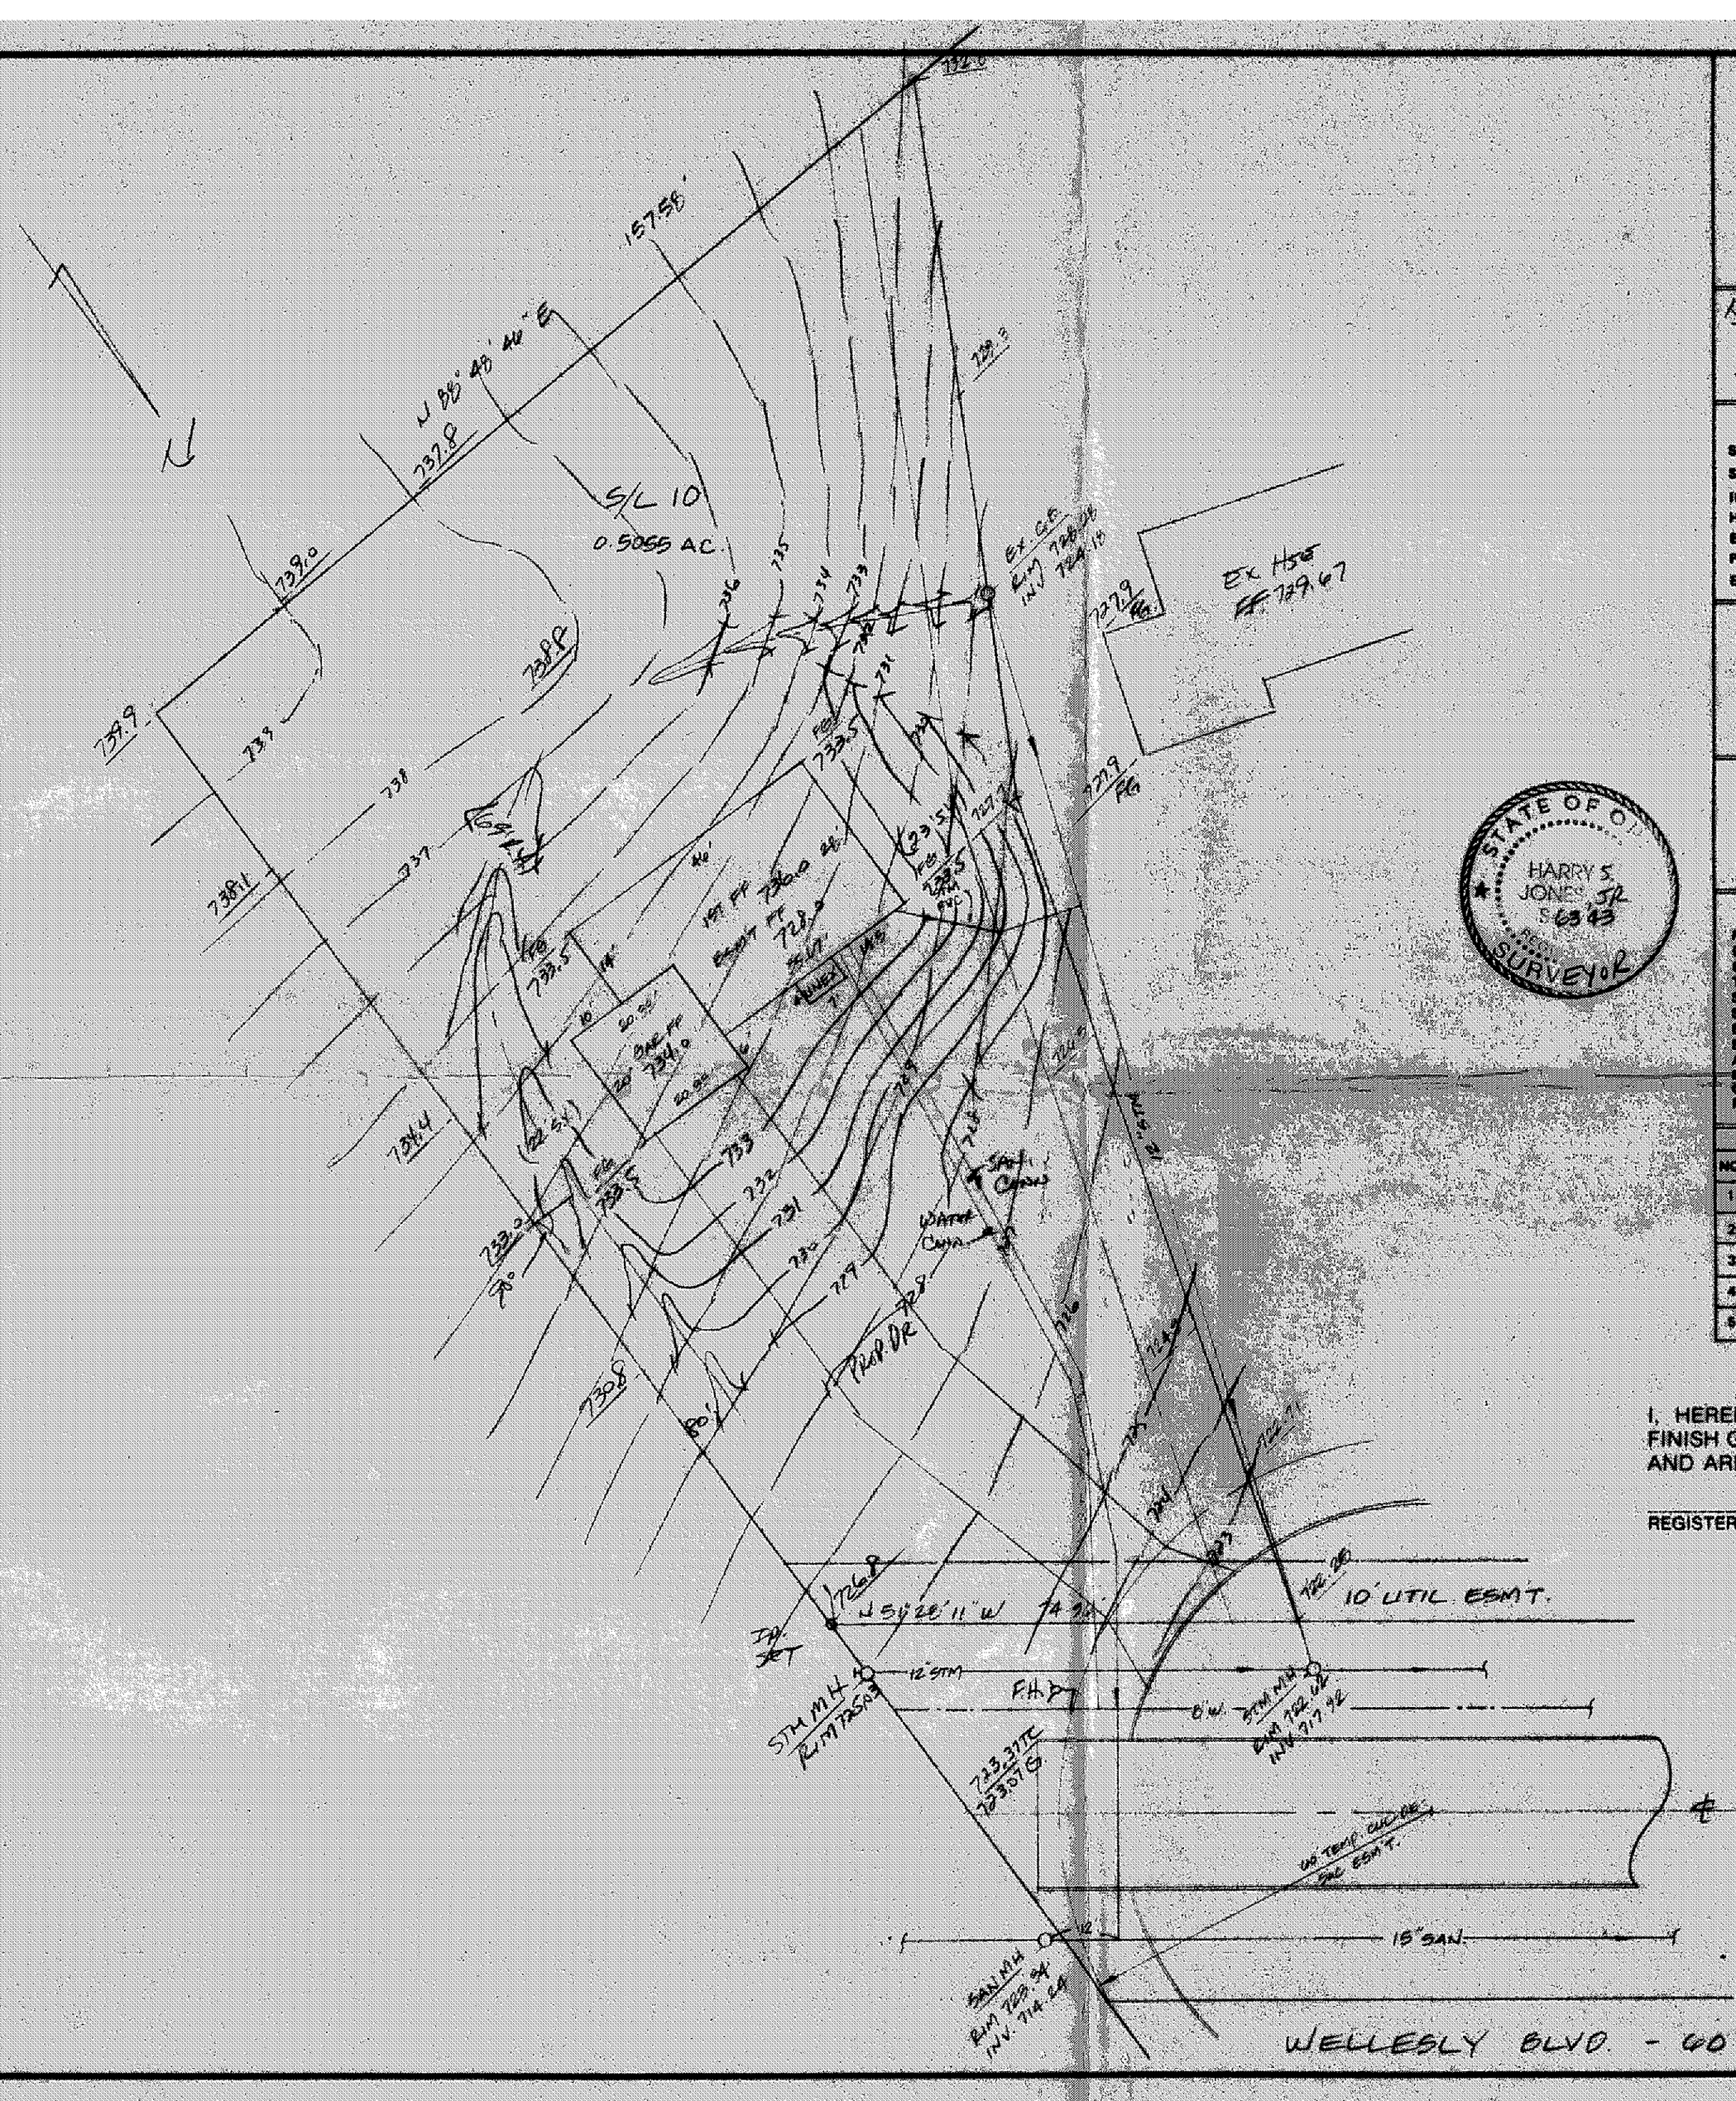
N 85° 49' 40" E
157.56'
737.8
S/L 10
0.5055 AC.
EX. G.P.
RIM 728.46
INV 724.16
EX. HSE
FF 729.67
739.0
739.9
738
738P
737
736
N
