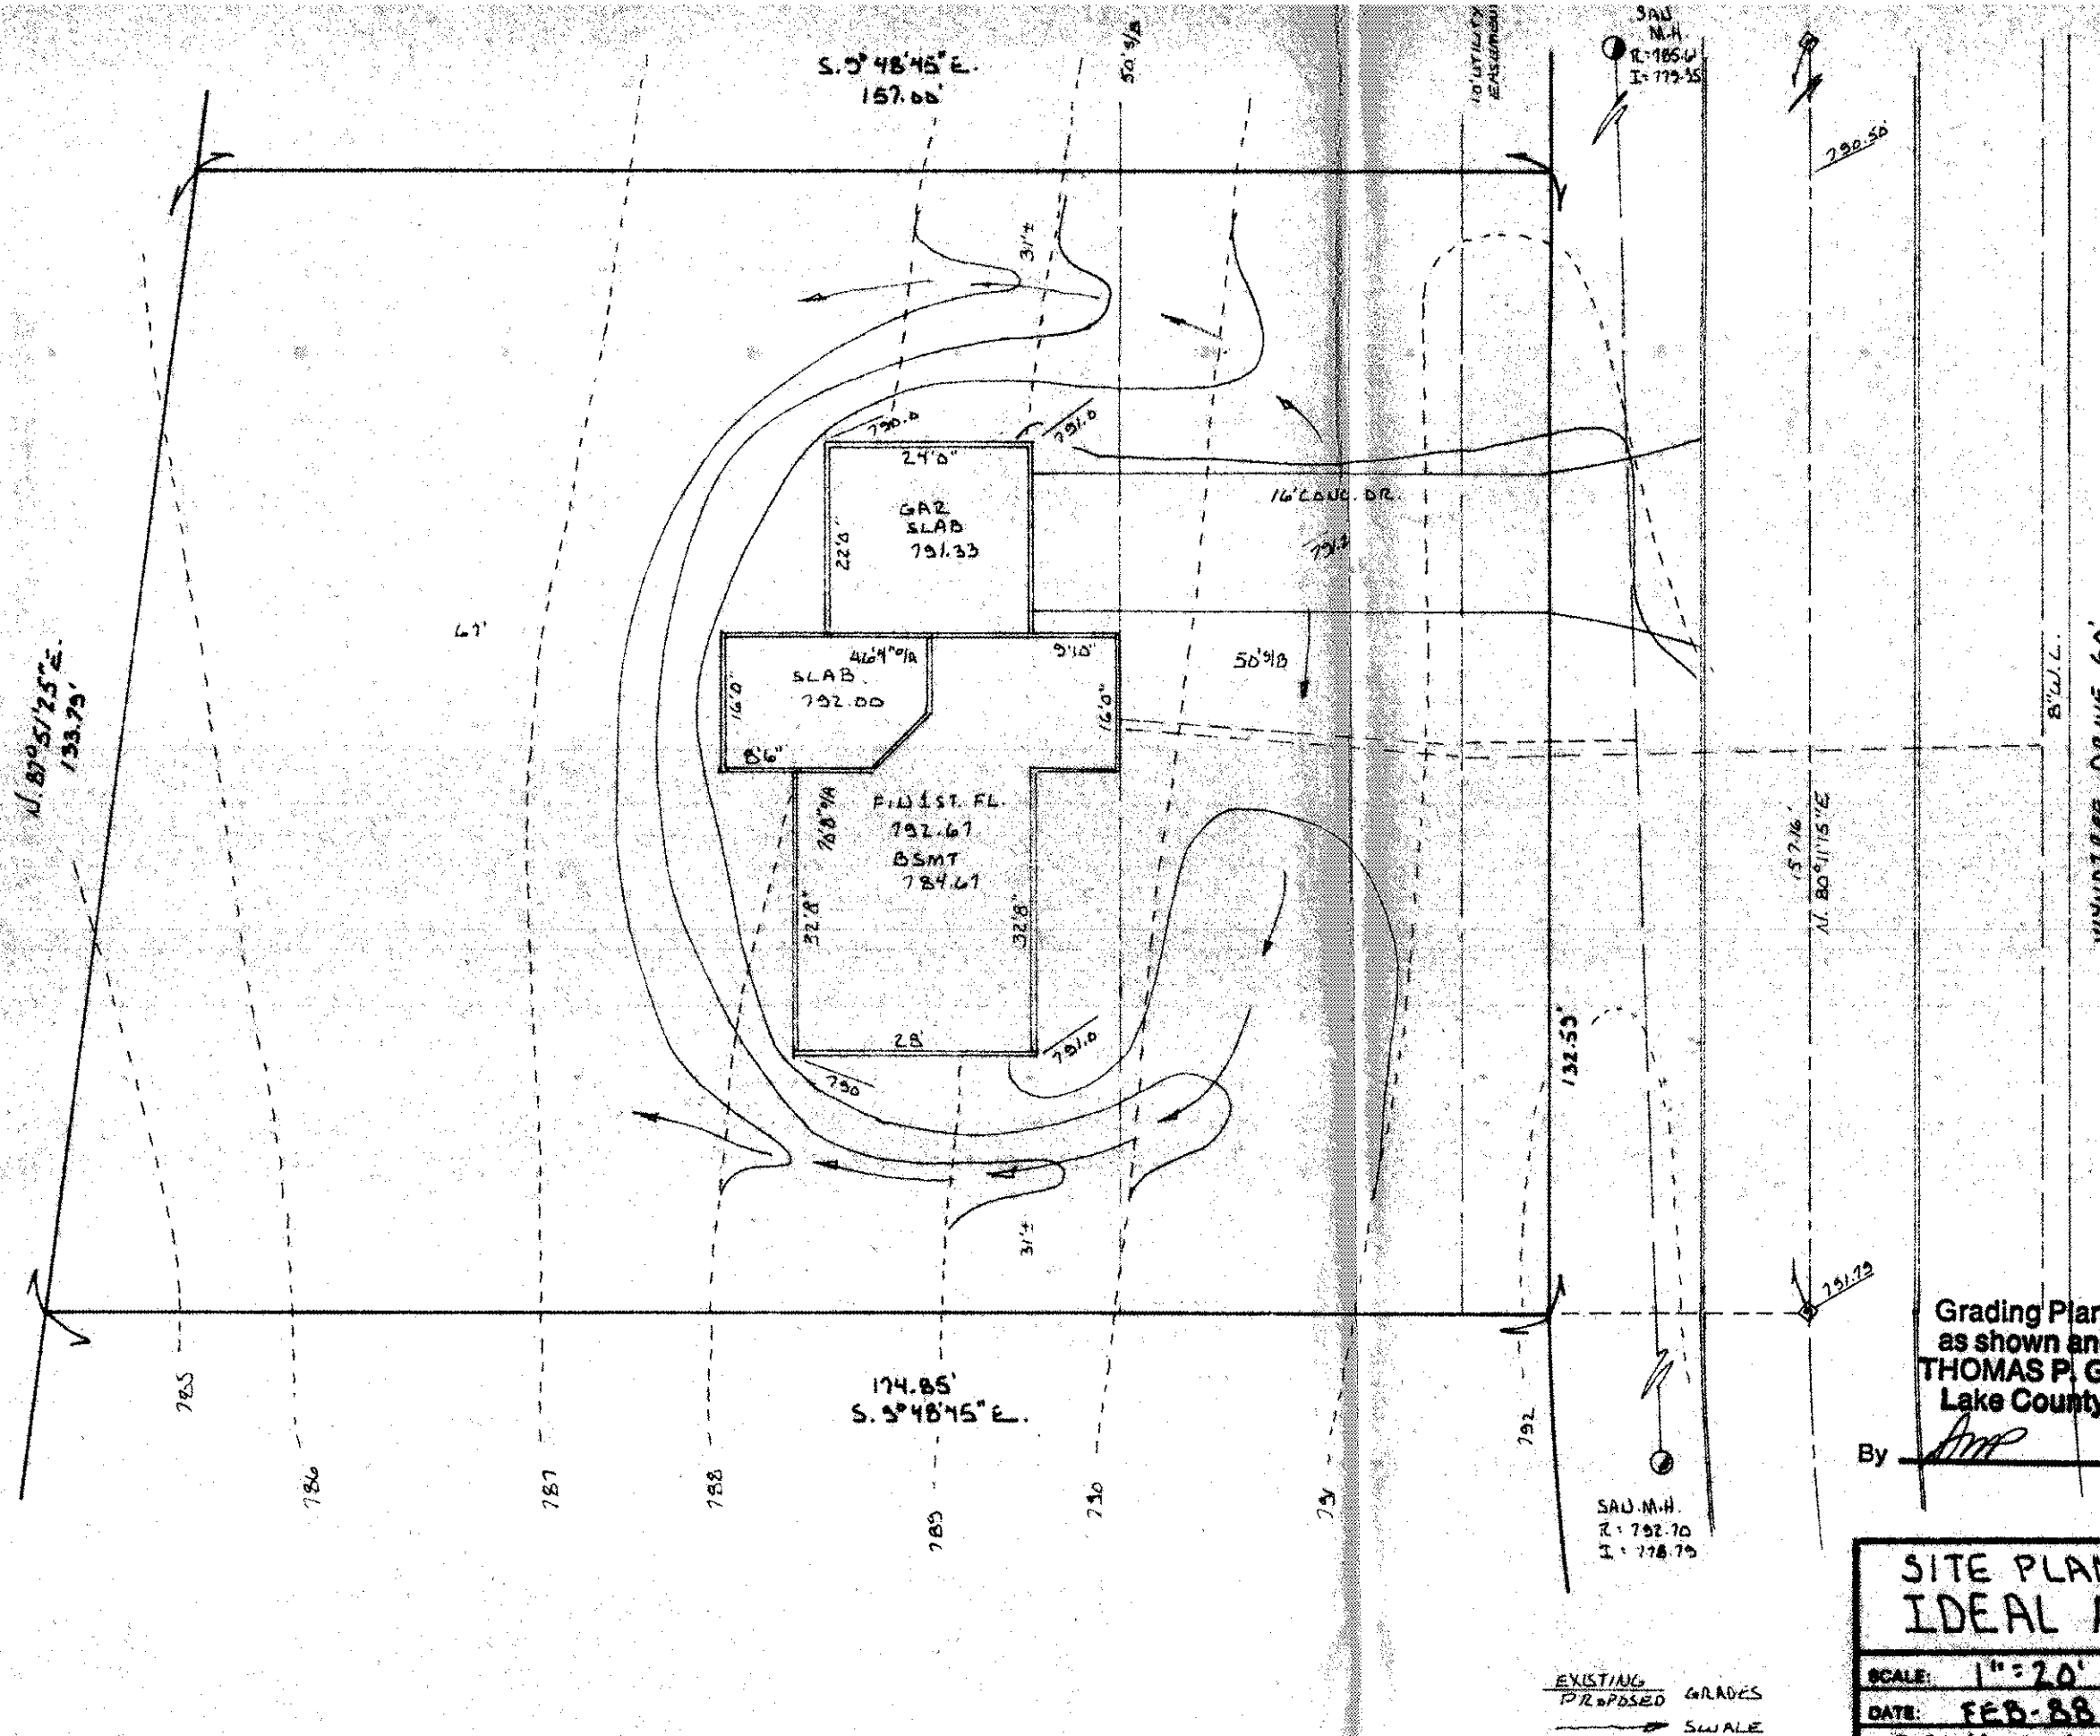

ZONING PERMIT #5707

ISSUED 2-11-88

SUBJECT TO APPROVAL BY:

Lake County Sanitary Eng. ☐

Lake County Health Dept. ☒

Lake County Planning Comm. ☐

Lake County Bldg. Dept. ☒

Teno S. Marano

I CERTIFY THAT THIS PLAN WAS PREPARED BY ME AND IS CORRECT TO THE BEST OF MY KNOWLEDGE AND BELIEF

John C. Skonieczny

REG. SURVEYOR #6356

JOHN C. SKONIECZNY
7739 VIEWMOUNT DR.
PAINESVILLE, OHIO 44077
PH. 352-7742

STATE OF OHIO
JOHN CLOUD SKONIECZNY
6-6356
REGISTERED SURVEYOR

Grading Plan Approved
as shown and/or noted
THOMAS P. GILLES, P.E.
Lake County Engineer

By [signature] Date 2-16-88

SITE PLAN FOR:
IDEAL AMERICAN HOMES INC.

SCALE: 1" = 20'	APPROVED BY	DRAWN BY [signature]
DATE: FEB-88		

BEING SUBLOT 8 IN THE WYNDTREE SUBDIVISION

TOWNSHIP OF CONCORD COUNTY OF LAKE STATE OF OHIO

JOB # 88-715

DRAWING NUMBER 88-639