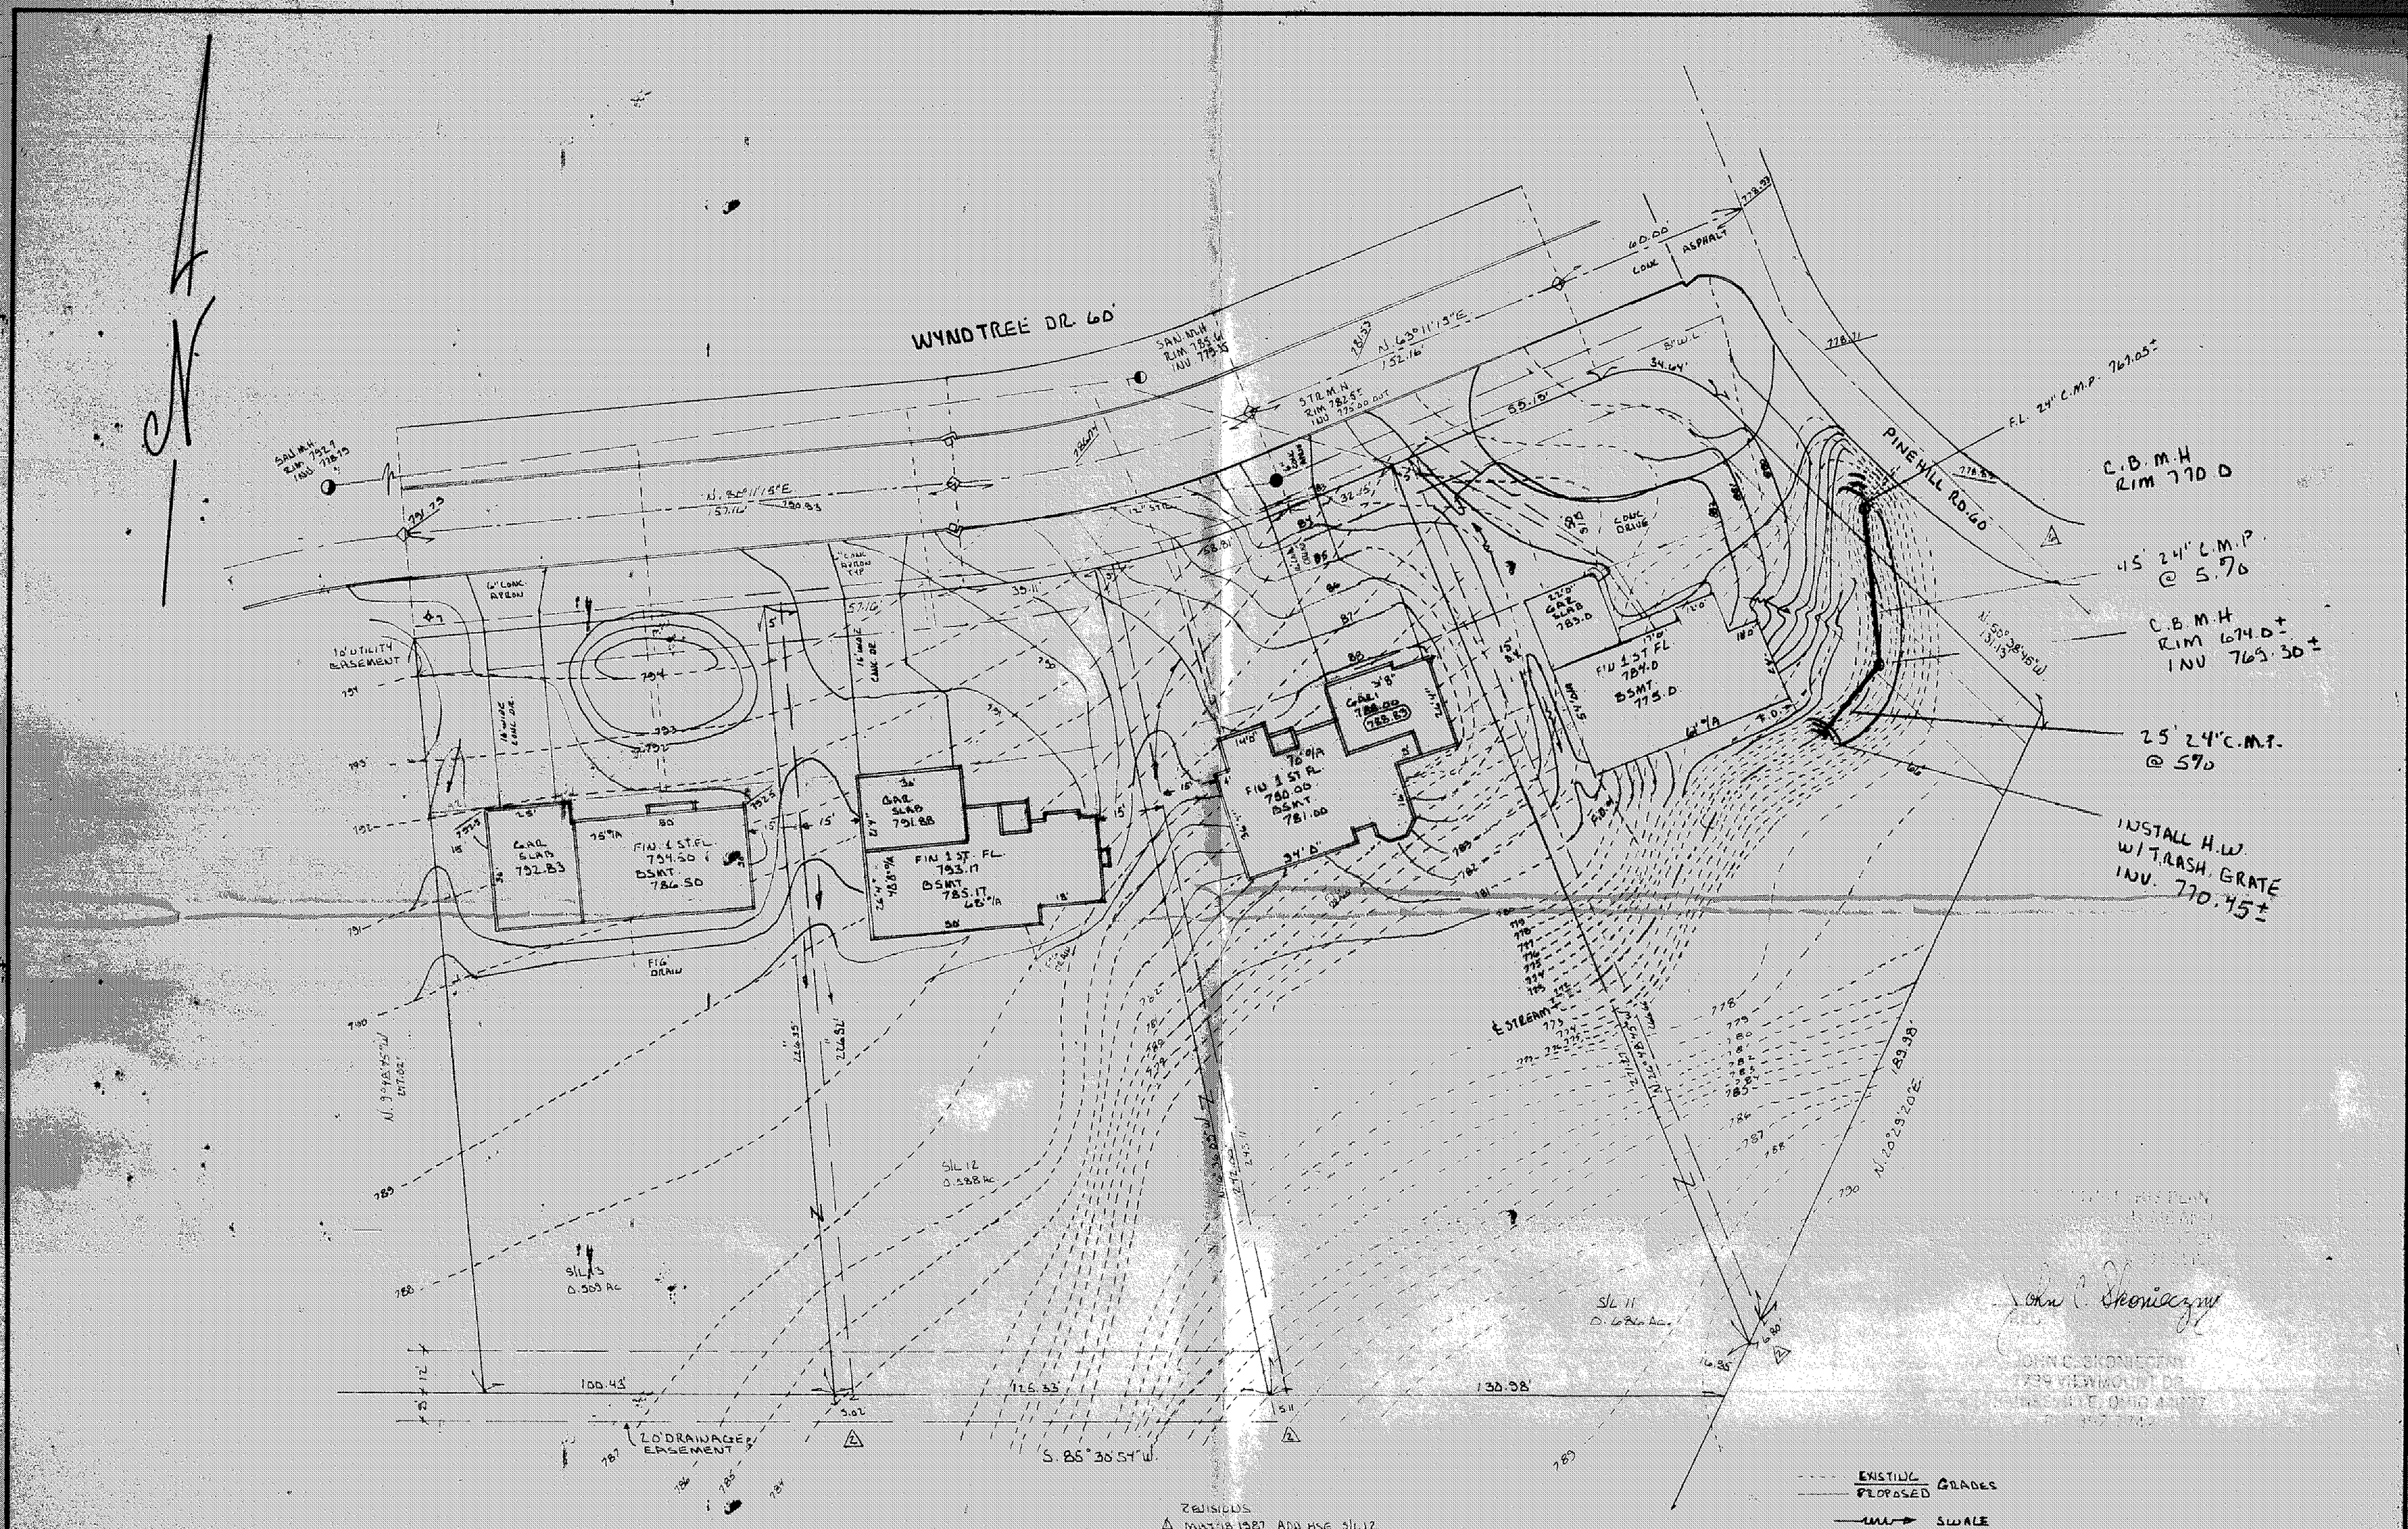

REVISIONS

1. MAY 18 1987 ADD HSE S/L 12
2. JUN 7 1987 ADD 5' TO S/L'S 13, 12 & 11 RELOCATE HSE S/L 12 & 11
3. JAN 20.89 ADD HSE S/L 10
4. FEB 15.90 CHG OWNER S/L 10
5. APR 10.90 ADD F.L. 24" CULVERT
6. JUL 24.90 ADD STORM PIPE 24" C.M.P.

JOB Nos.
S/L 10
" 11 87-611
HSE PLAN " 12 87-633
STR. DRW " 13 87-644

SITE PLAN FOR:
KLINE CONSTRUCTION CO.

SCALE: 1" = 30'	APPROVED BY	DRAWN BY JCL
DATE: APR 87		PLAT 9-8-1

BEING SUBLOT 10, 11, 12 & 13 IN THE WYNDTREE SUBDIVISION
TOWNSHIP OF CONCORD COUNTY OF LAKE STATE