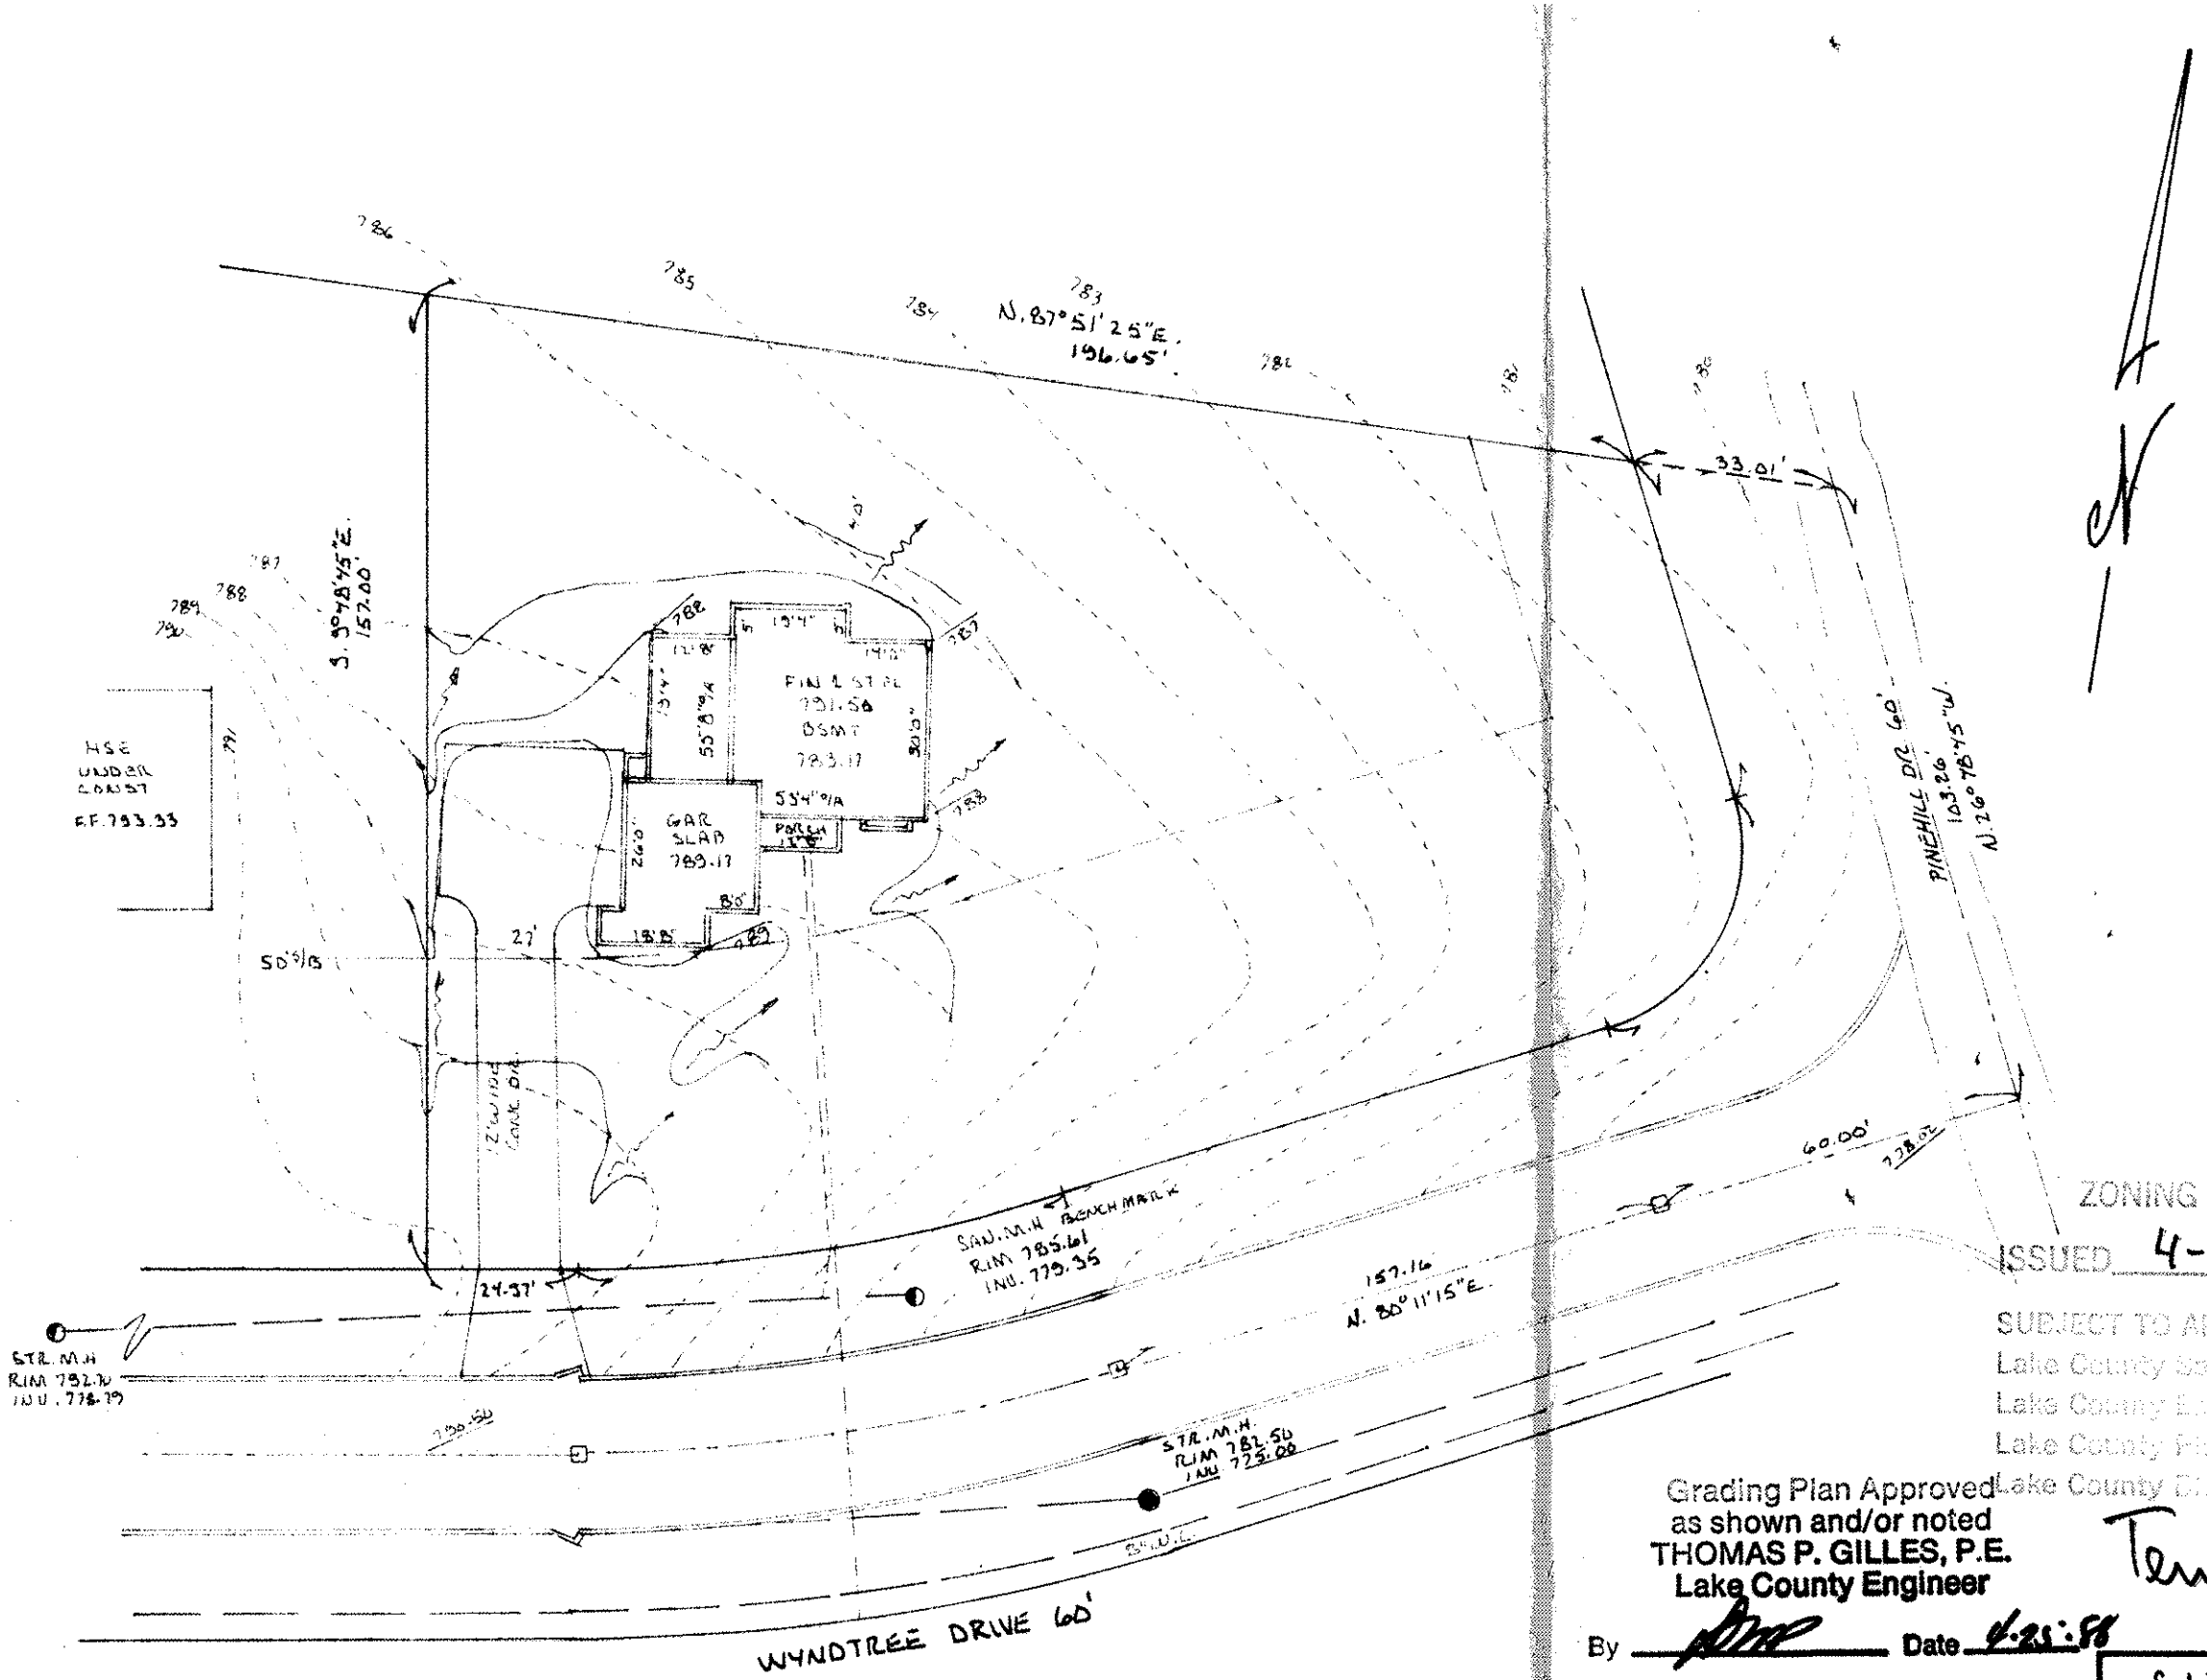

I CERTIFY THAT THIS PLAN WAS PREPARED BY ME AND IS CORRECT TO THE BEST OF MY KNOWLEDGE AND BELIEF

John C. Skonieczny

REG. SURVEYOR #6336

JOHN C. SKONIECZNY
7739 VIEWMOUNT DR.
PAINESVILLE, OHIO 44077
PH. 352-7742

ZONING PERMIT #5769

ISSUED 4-25-88

SUBJECT TO APPROVAL BY:
Lake County Sanitary Eng. ☐
Lake County Eng. Dept. ☒
Lake County Planning Comm. ☐
Lake County Bldg. Dept. ☒

Grading Plan Approved
as shown and/or noted
THOMAS P. GILLES, P.E.
Lake County Engineer

By [signature] Date 4-25-88

Terro S. Marano

EXISTING / PROPOSED GRADES
SWALE

SITE PLAN FOR:
IDEAL AMERICAN HOMES INC.

SCALE: 1" = 30'	APPROVED BY	DRAWN BY JCS
DATE: APR 88		PLAT 5-8-1

BEING SUBLOT 9 IN THE WYNDTREE SUBDIVISION
TOWNSHIP OF CONCORD COUNTY OF LAKE STATE OF OHIO

JOB No 88-737	DRAWING NUMBER 88-649