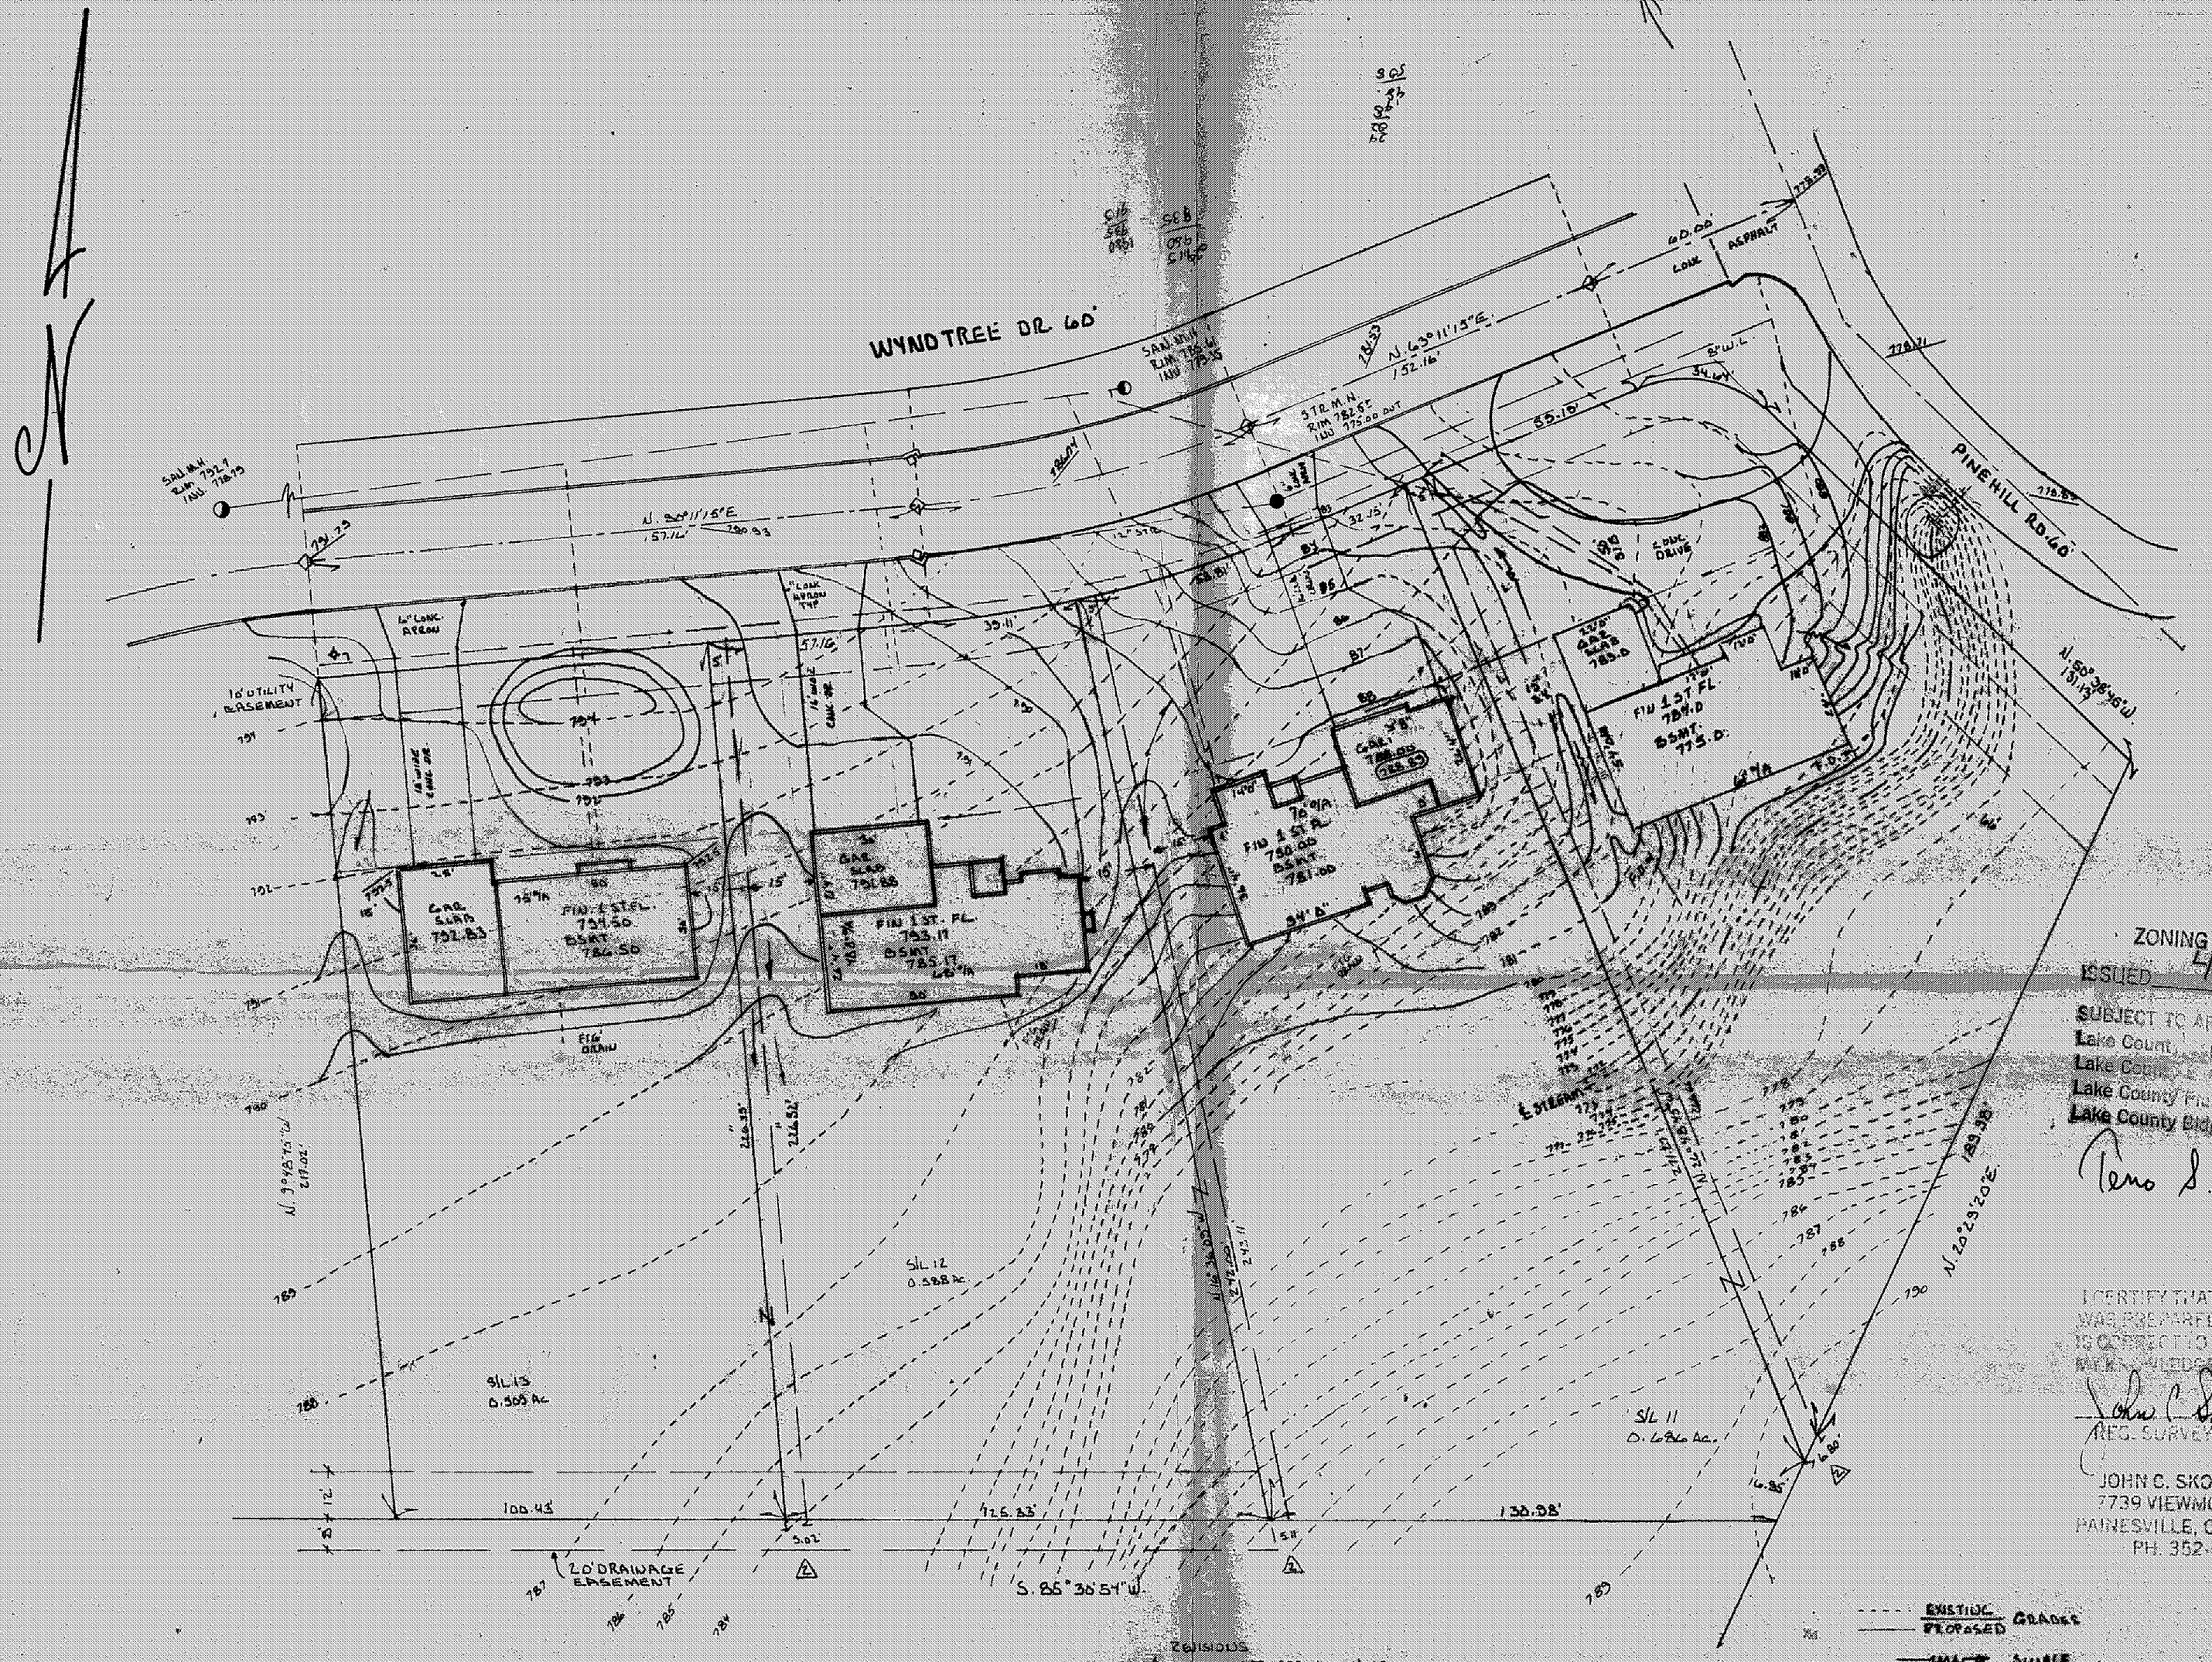

ZONING PERMIT #6398
ISSUED 4-4-90

SUBJECT TO APPROVAL BY:
Lake County Sanitary Eng. ☐
Lake County Engineer ☒
Lake County Planning Comm. ☐
Lake County Bldg. Dept. ☒

Teno S. Marano

I CERTIFY THAT THIS PLAN WAS PREPARED BY ME AND IS CORRECT TO THE BEST OF MY KNOWLEDGE AND BELIEF

John C. Skonieczny
REG. SURVEYOR #6396

JOHN C. SKONIECZNY
7739 VIEWMOUNT DR.
PAINESVILLE, OHIO 44077
PH. 352-7742

EXISTING / PROPOSED GRADES
SWALE

REVISIONS
1 MAY 18 1987 ADD HSE S/L 12
2 JUN 7 1987 ADD 5' TO S/L'S 13, 12 & 11 RELOCATE HSE S/L 12 & 11
3 JAN 20.89 ADD HSE S/L 10
4 FEB 15.90 CHG OWNER S/L 10

JOB Nos.
S/L 10
" 11 87-611
HSE PLAN " 12 87-639
STK DRW. " 13 87-644

SITE PLAN FOR:
KLINE CONSTRUCTION CO.

SCALE: 1" = 30'	APPROVED BY	DRAWN BY JCL
DATE: APR. 87		PLAT 9-8-1

BEING SUBLOT 10, 11, 12 & 13 IN THE WYNDTREE SUBDIVISION
TOWNSHIP OF CONCORD COUNTY OF LAKE STATE OF OHIO

DRAWING NUMBER 87-536