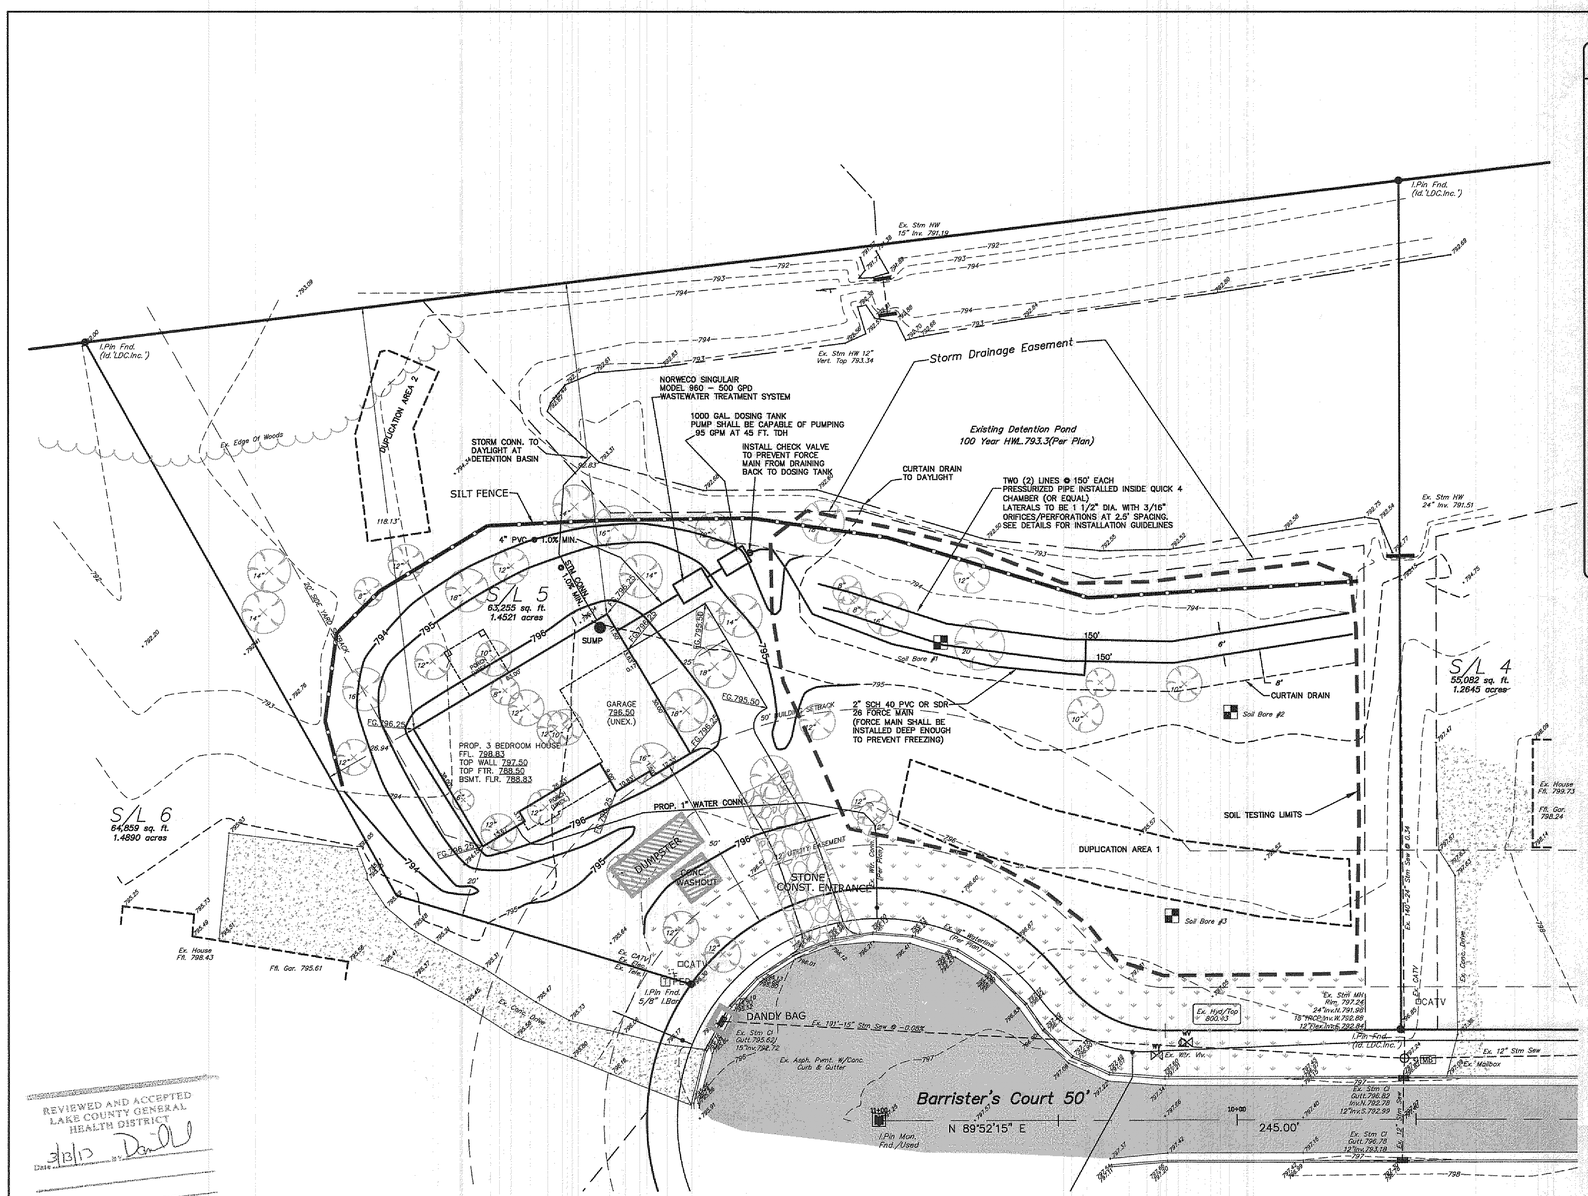
I.Pin Fnd. (Id."LDC.Inc.")
Ex. Edge Of Woods
DUPLICATION AREA 2
118.13'
Ex. Stm HW 15" Inv. 791.15
Ex. Stm HW 12" Vert. Top 793.34
Storm Drainage Easement
NORWECO SINGULAIR MODEL 960 – 500 GPD –WASTEWATER TREATMENT SYSTEM
1000 GAL. DOSING TANK PUMP SHALL BE CAPABLE OF PUMPING 95 GPM AT 45 FT. TDH
INSTALL CHECK VALVE TO PREVENT FORCE MAIN FROM DRAINING BACK TO DOSING TANK
Existing Detention Pond 100 Year HWL 793.3(Per Plan)
CURTAIN DRAIN TO DAYLIGHT
TWO (2) LINES @ 150' EACH PRESSURIZED PIPE INSTALLED INSIDE QUICK 4 CHAMBER (OR EQUAL) LATERALS TO BE 1 1/2" DIA. WITH 3/16" ORIFICES/PERFORATIONS AT 2.5' SPACING. SEE DETAILS FOR INSTALLATION GUIDELINES
STORM CONN. TO DAYLIGHT AT DETENTION BASIN
SILT FENCE
4" PVC @ 1.0% MIN.
SUMP
SL 5
63,255 sq. ft.
1.4521 acres
GARAGE 786.50 (UNEX.)
PROP. 3 BEDROOM HOUSE
FFL 798.83
TOP WALL 797.50
TOP FTR. 788.50
BSMT. FLR. 788.83
2" SCH 40 PVC OR SDR 26 FORCE MAIN (FORCE MAIN SHALL BE INSTALLED DEEP ENOUGH TO PREVENT FREEZING)
90' BUILDING SETBACK
PROP. 1" WATER CONN.
Soil Bore #1
Soil Bore #2
Soil Bore #3
CURTAIN DRAIN
SOIL TESTING LIMITS
DUPLICATION AREA 1
SL 4
55,082 sq. ft.
1.2645 acres
SL 6
64,859 sq. ft.
1.4890 acres
DUMPSTER
CONC. WASHOUT
STONE CONST. ENTRANCE
DANDY BAG
Barrister's Court 50'
N 89°52'15" E
245.00'
I.Pin Mon. Fnd./Used
Ex. Asph. Pvmt. W/Conc. Curb & Gutter
Ex. Stm CI Gutt.795.62 15"Inv.794.72
Ex. Stm CI Gutt.796.82 Inv.N.792.78 12"Inv.S.792.89
Ex. Stm CI Gutt.796.78 12"Inv.793.18
Ex. Stm MH Rim 797.24 24"Inv.N.791.95 18"HDPE Inv.W.792.88 12"Inv.1058.292.64
Ex. Mid/Top @ 800.93
Ex. 12" Stm Sew
Ex. Mailbox
Ex. 24" Stm Sew @ 0.5%
Ex. Stm HW 24" Inv. 791.51
Ex. House FFL 799.73
Ex. Gar. 798.24
Ex. House FFL 798.43
Ex. Gar. 795.61
Ex. Conc. Drive
Ex. Conc. Curb
Ex. CATV Elect. Ex. Tele.
Ex. Utility Pole
Ex. Mailbox
Ex. Fence
Ex. Mtr. Pit
Ex. Gas Mtr.
Ex. Water Mtr.
Ex. Water Line
Ex. Gas Line
Ex. Overhead Wires
Ex. Utility Easement
Ex. Conc. Drive
Ex. CATV
Ex. Gas Line
Ex. Water