SITE PLAN
FOR
CIANFAGLIONE BUILDERS, INC.

SUBLOT NO. 27 HIGHLAND TRAILS SUBDIVISION PHASE II
VOL. 24 PAGE 25

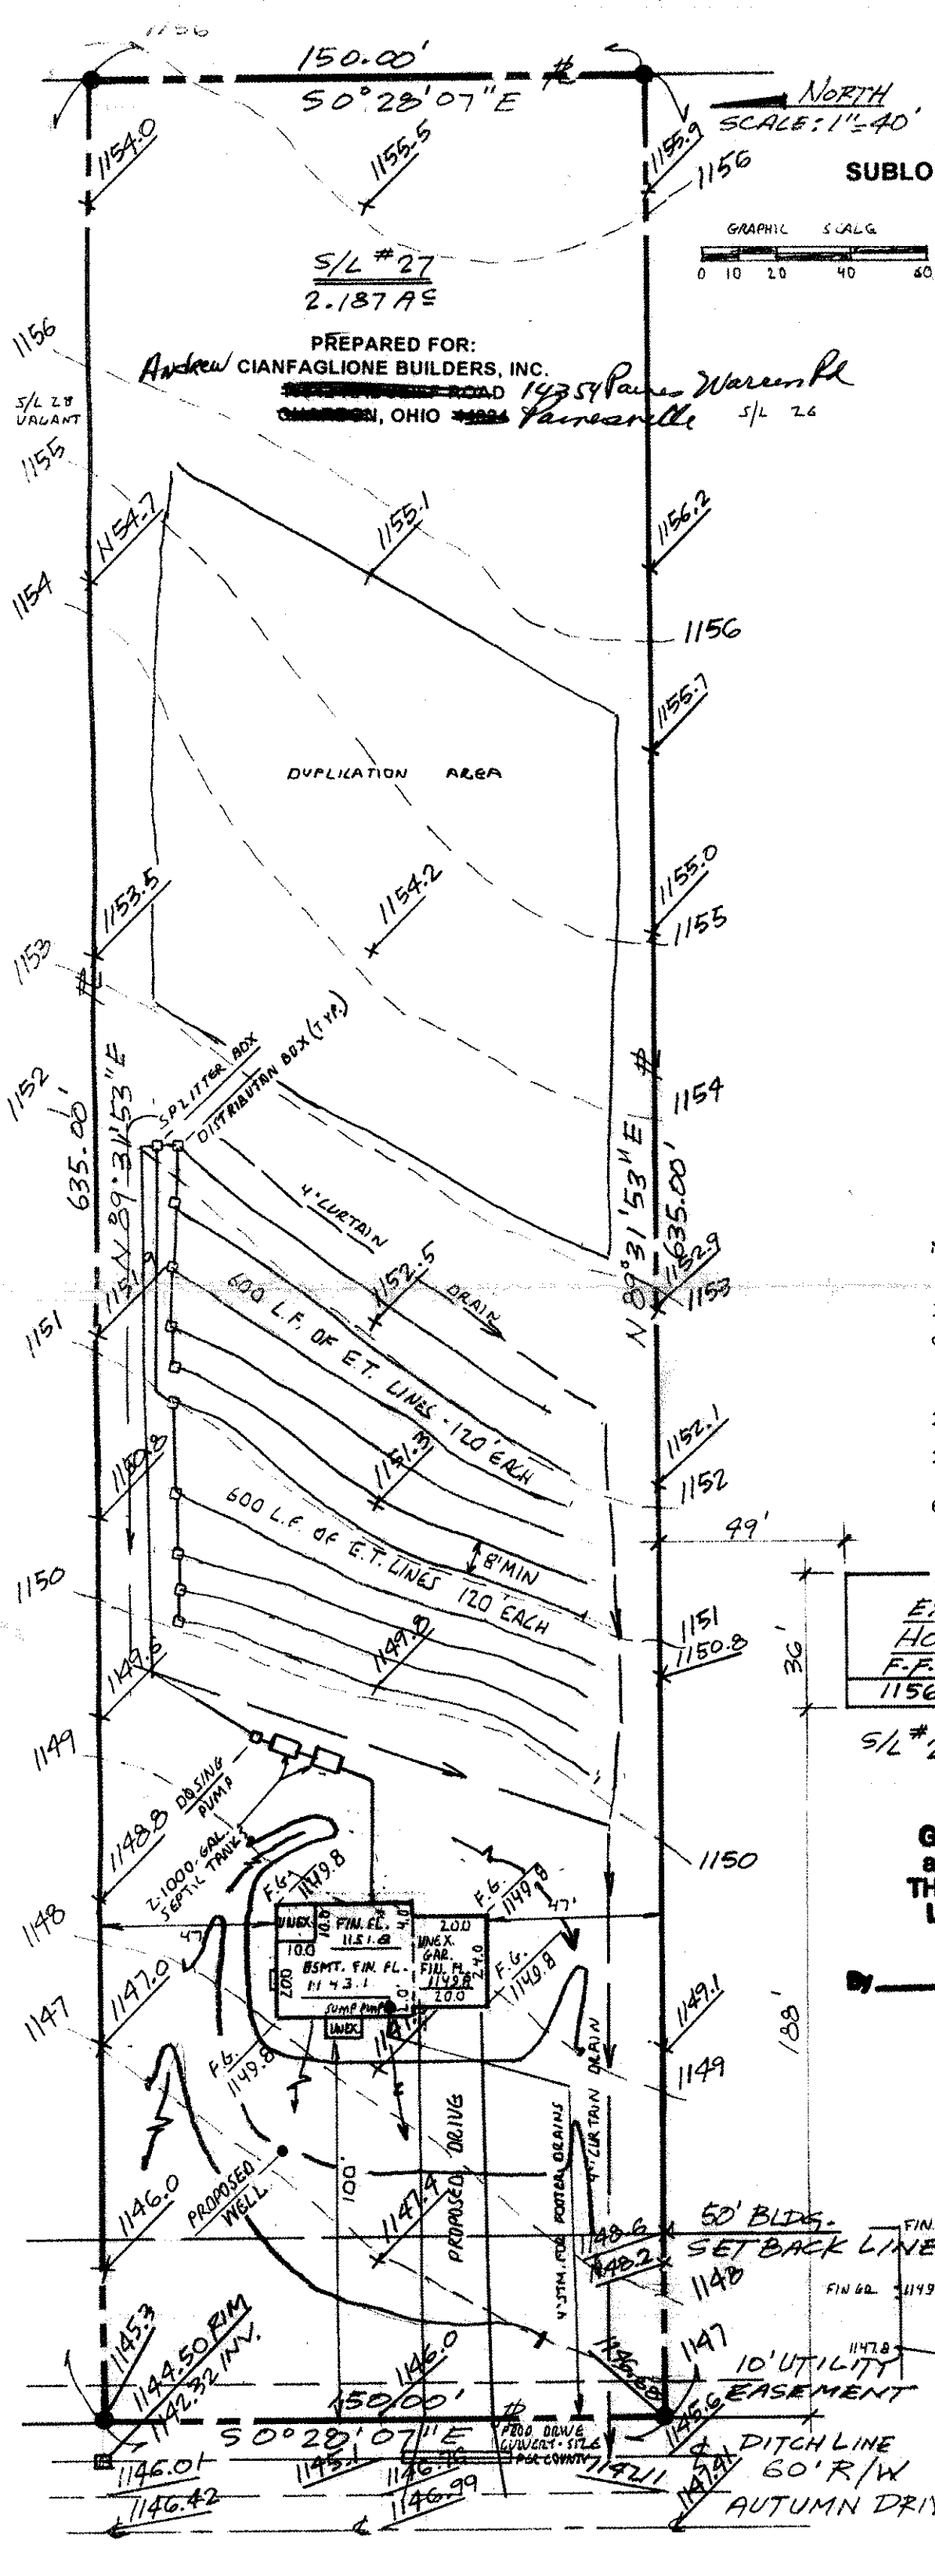

Situated in the Township of Leroy, County of Lake, and State of Ohio and known as being a part of Original Leroy Township Lot No. 17.

DESIGN CERTIFICATION

This Plan was prepared by me, and is correct to the best of my knowledge and belief.

STATE OF OHIO RUDY E. SCHWARTZ 7193 REGISTERED PROFESSIONAL SURVEYOR

RUDY E. SCHWARTZ, REG. NO. 7193
216-564-7528 Fax: 216-564-5075

SEE ARCHITECT'S PLAN FOR COMPLETE HOUSE DIMENSIONS.

BUILDER TO ESTABLISH SWALES AS REQUIRED.

SCALE 1" = 40' AUGUST 6, 1997

"I, the undersigned hereby certify that this topography, indicated by 6", (1') or 2' contours, and elevations shown hereon represent an actual field survey made by me on the 1st day of AUG., 1997 and that the elevations were taken at appropriate intervals and that as of that date they existed as indicated hereon."

Name **Reg. No** 7193

TYPICAL EVAPOTRANSPIRATION TRENCH CROSS SECTION

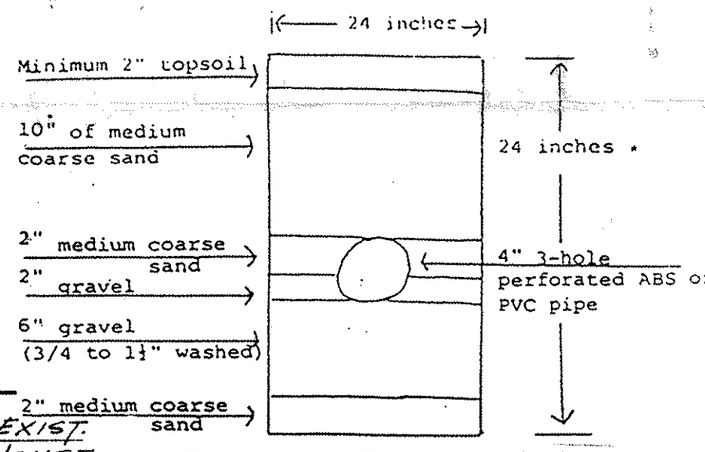

* The standard ET trench is 24 inches, however the trench can vary between 18 inches to 30 inches deep if necessary. When trench depth varies, the sand at the top of trench will vary from 10 to 18 inches deep.

Grading Plan Approved as shown and/or noted
THOMAS P. GILLES, P.E.
Lake County Engineer
By 6/H Date 8-12-97

LEROY TOWNSHIP Zoning Approved #7455 Zoning Inspector