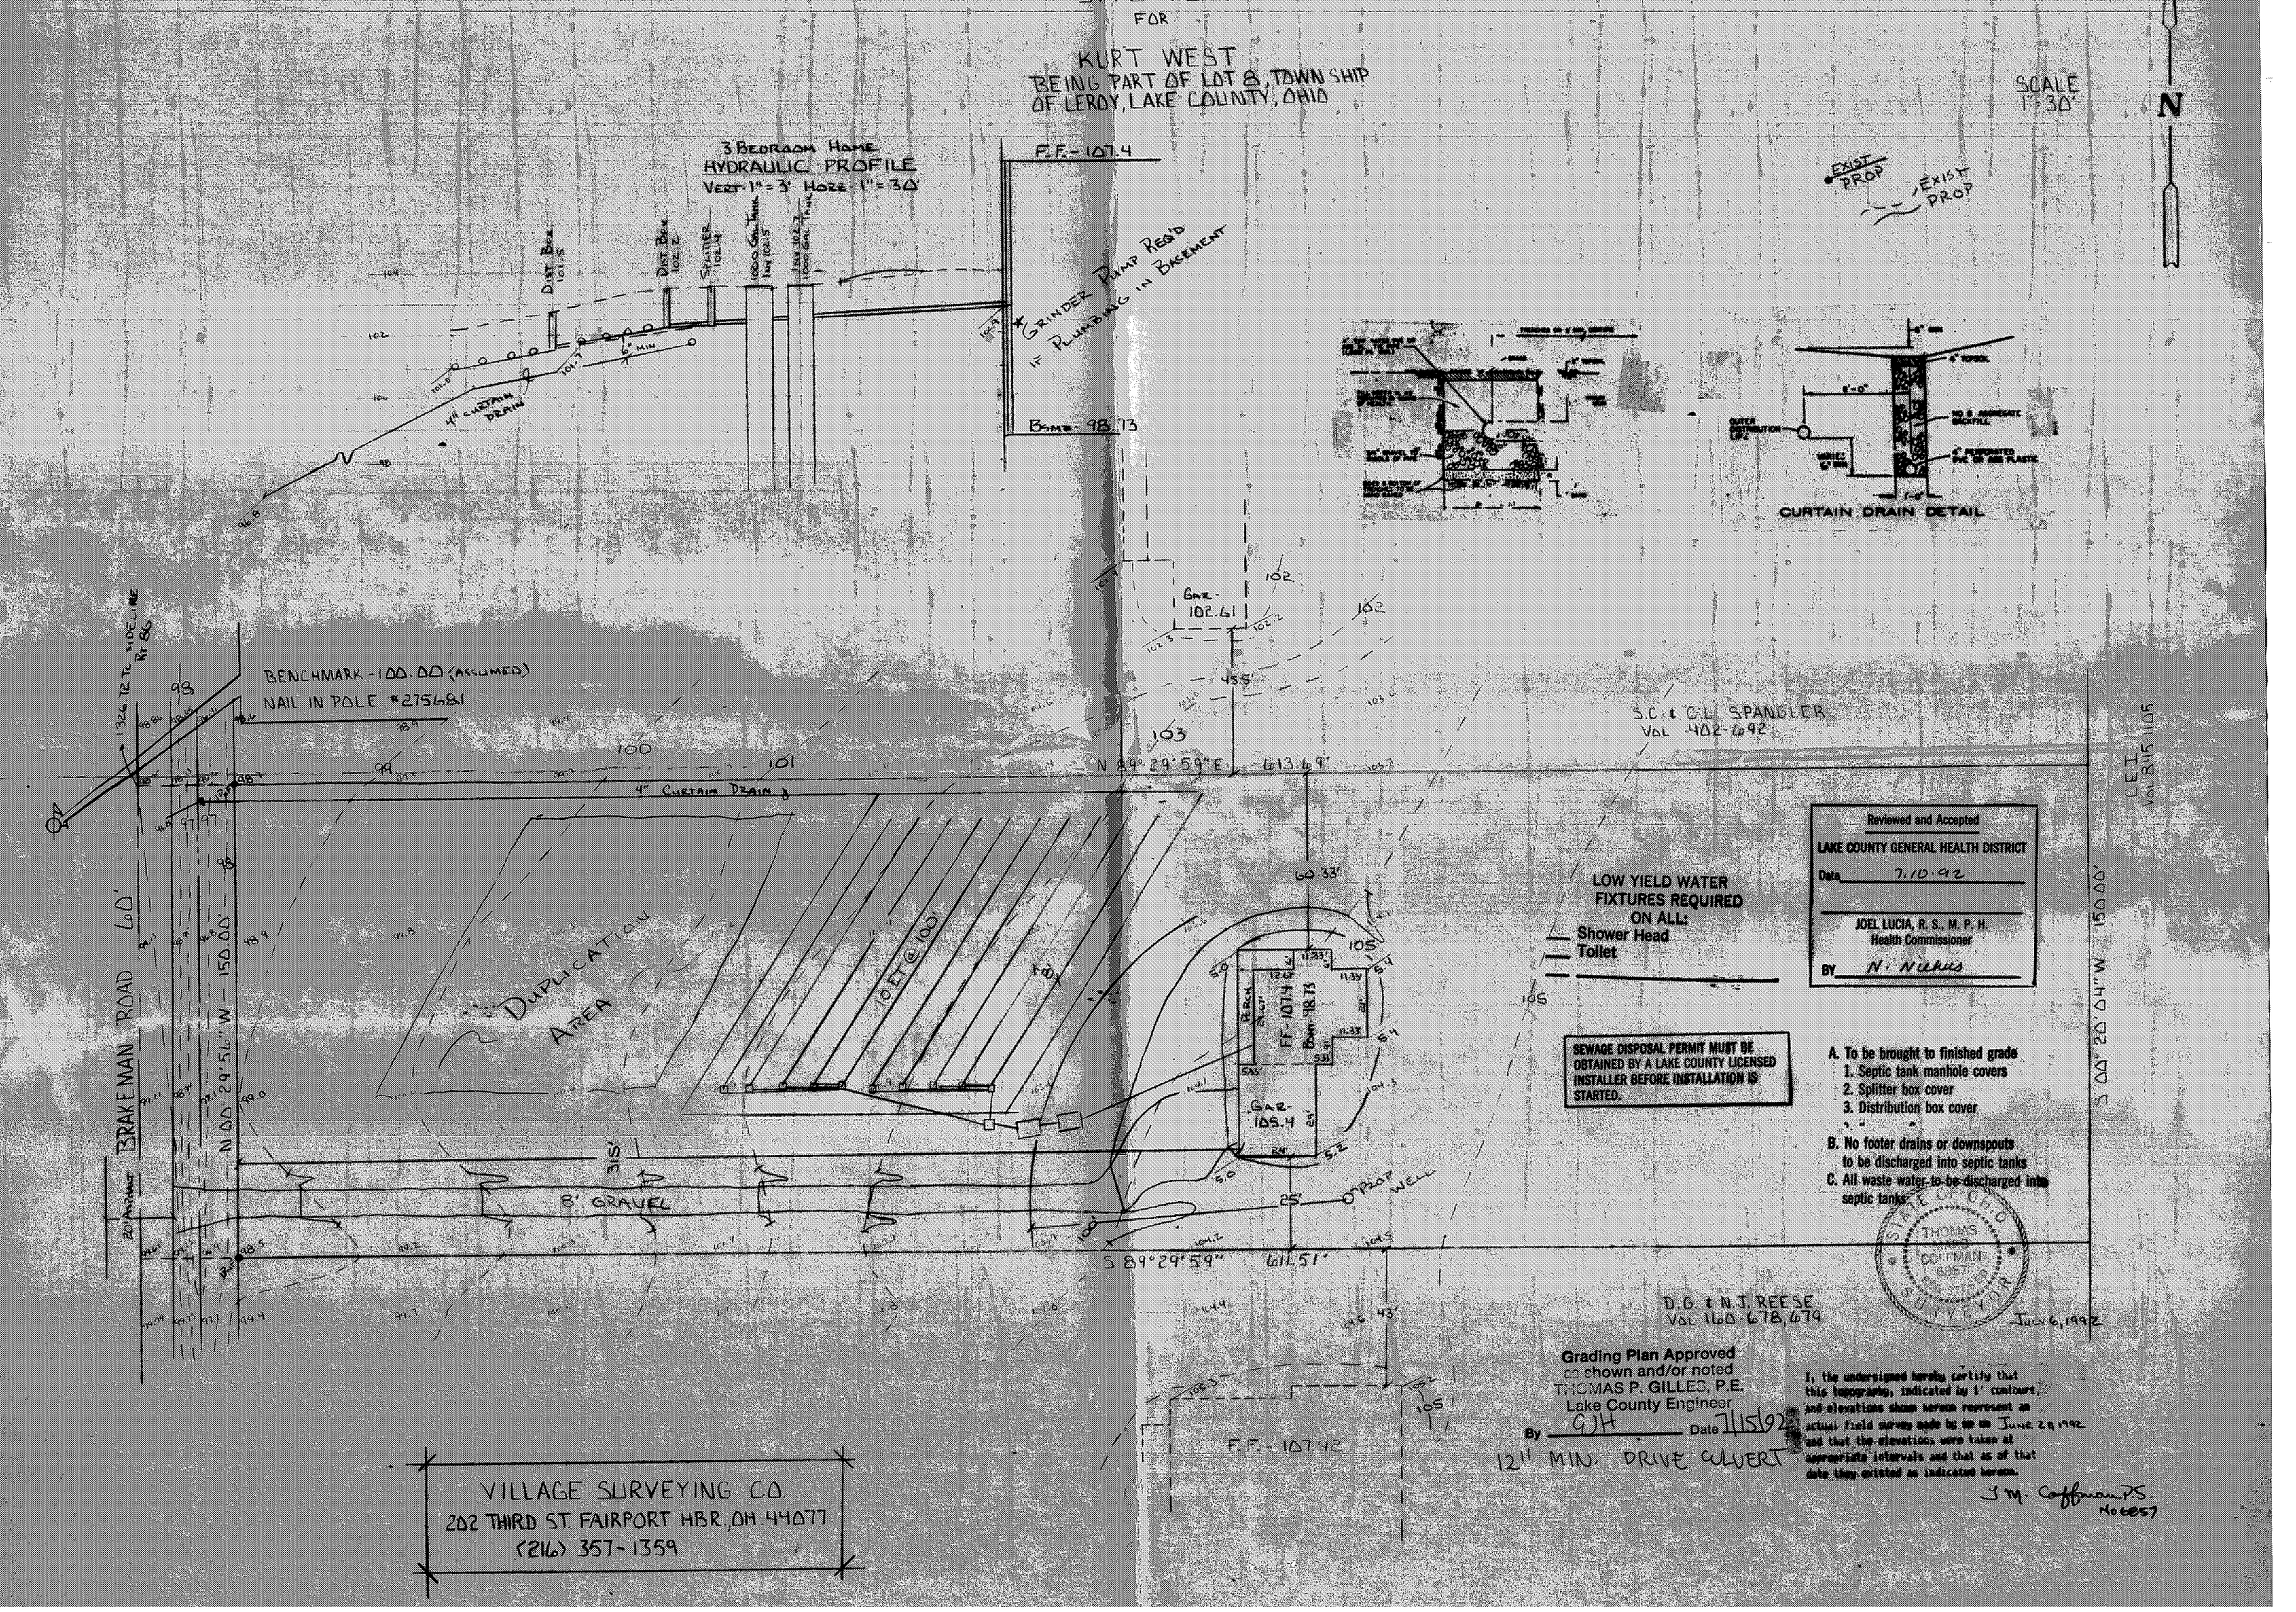
FOR
KURT WEST
BEING PART OF LOT 8, TOWNSHIP OF LEROY, LAKE COUNTY, OHIO
SCALE 1"=30'
N
3 BEDROOM HOME
HYDRAULIC PROFILE
VERT 1"=3' HORZ 1"=30'
F.F.-107.4
GRINDER PUMP REQ'D IF PLUMBING IN BASEMENT
BSMT-98.73
DIST BOX 101.5
DIST BOX 102.2
SPLITTER 102.4
4" CURTAIN DRAIN
EXIST PROP
EXIST PROP
CURTAIN DRAIN DETAIL
GAR-102.61
BENCHMARK-100.00 (ASSUMED)
NAIL IN POLE #275681
S.C. & C.L. SPANGLER
VOL 402-692
N 89°29'59"E 613.69'
4" CURTAIN DRAIN
BRAKEMAN ROAD 60'
N 00°29'56"W 150.00'
DUPLICATION AREA
10 FT @ 100'
FF-107.4
BSMT 98.73
GAR-105.4
8' GRAVEL
PROP WELL
S 89°29'59" 611.51'
S 00°20'04"W 150.00'
D.G. & N.J. REESE
VOL 160 678, 679
F.F.-107.42
VILLAGE SURVEYING CO.
202 THIRD ST. FAIRPORT HBR, OH 44077
(216) 357-1359
Reviewed and Accepted
LAKE COUNTY GENERAL HEALTH DISTRICT
Date 7.10.92
JOEL LUCIA, R.S., M.P.H.
Health Commissioner
BY N. Niehus
LOW YIELD WATER FIXTURES REQUIRED ON ALL:
Shower Head
Toilet
SEWAGE DISPOSAL PERMIT MUST BE OBTAINED BY A LAKE COUNTY LICENSED INSTALLER BEFORE INSTALLATION IS STARTED.
A. To be brought to finished grade
1. Septic tank manhole covers
2. Splitter box cover
3. Distribution box cover
B. No footer drains or downspouts to be discharged into septic tanks
C. All waste water to be discharged into septic tanks
STATE OF OHIO
THOMAS P. COFFMAN
6857
SURVEYOR
July 6, 1992
Grading Plan Approved
as shown and/or noted
THOMAS P. GILLES, P.E.
Lake County Engineer
By GJH Date 7/15/92
12" MIN. DRIVE CULVERT
I, the undersigned hereby certify that this topography, indicated by 1' contours, and elevations shown hereon represent an actual field survey made by me on June 28, 1992 and that the elevations were taken at appropriate intervals and that as of that date they existed as indicated hereon.
J.M. Coffman P.S.
No 6857