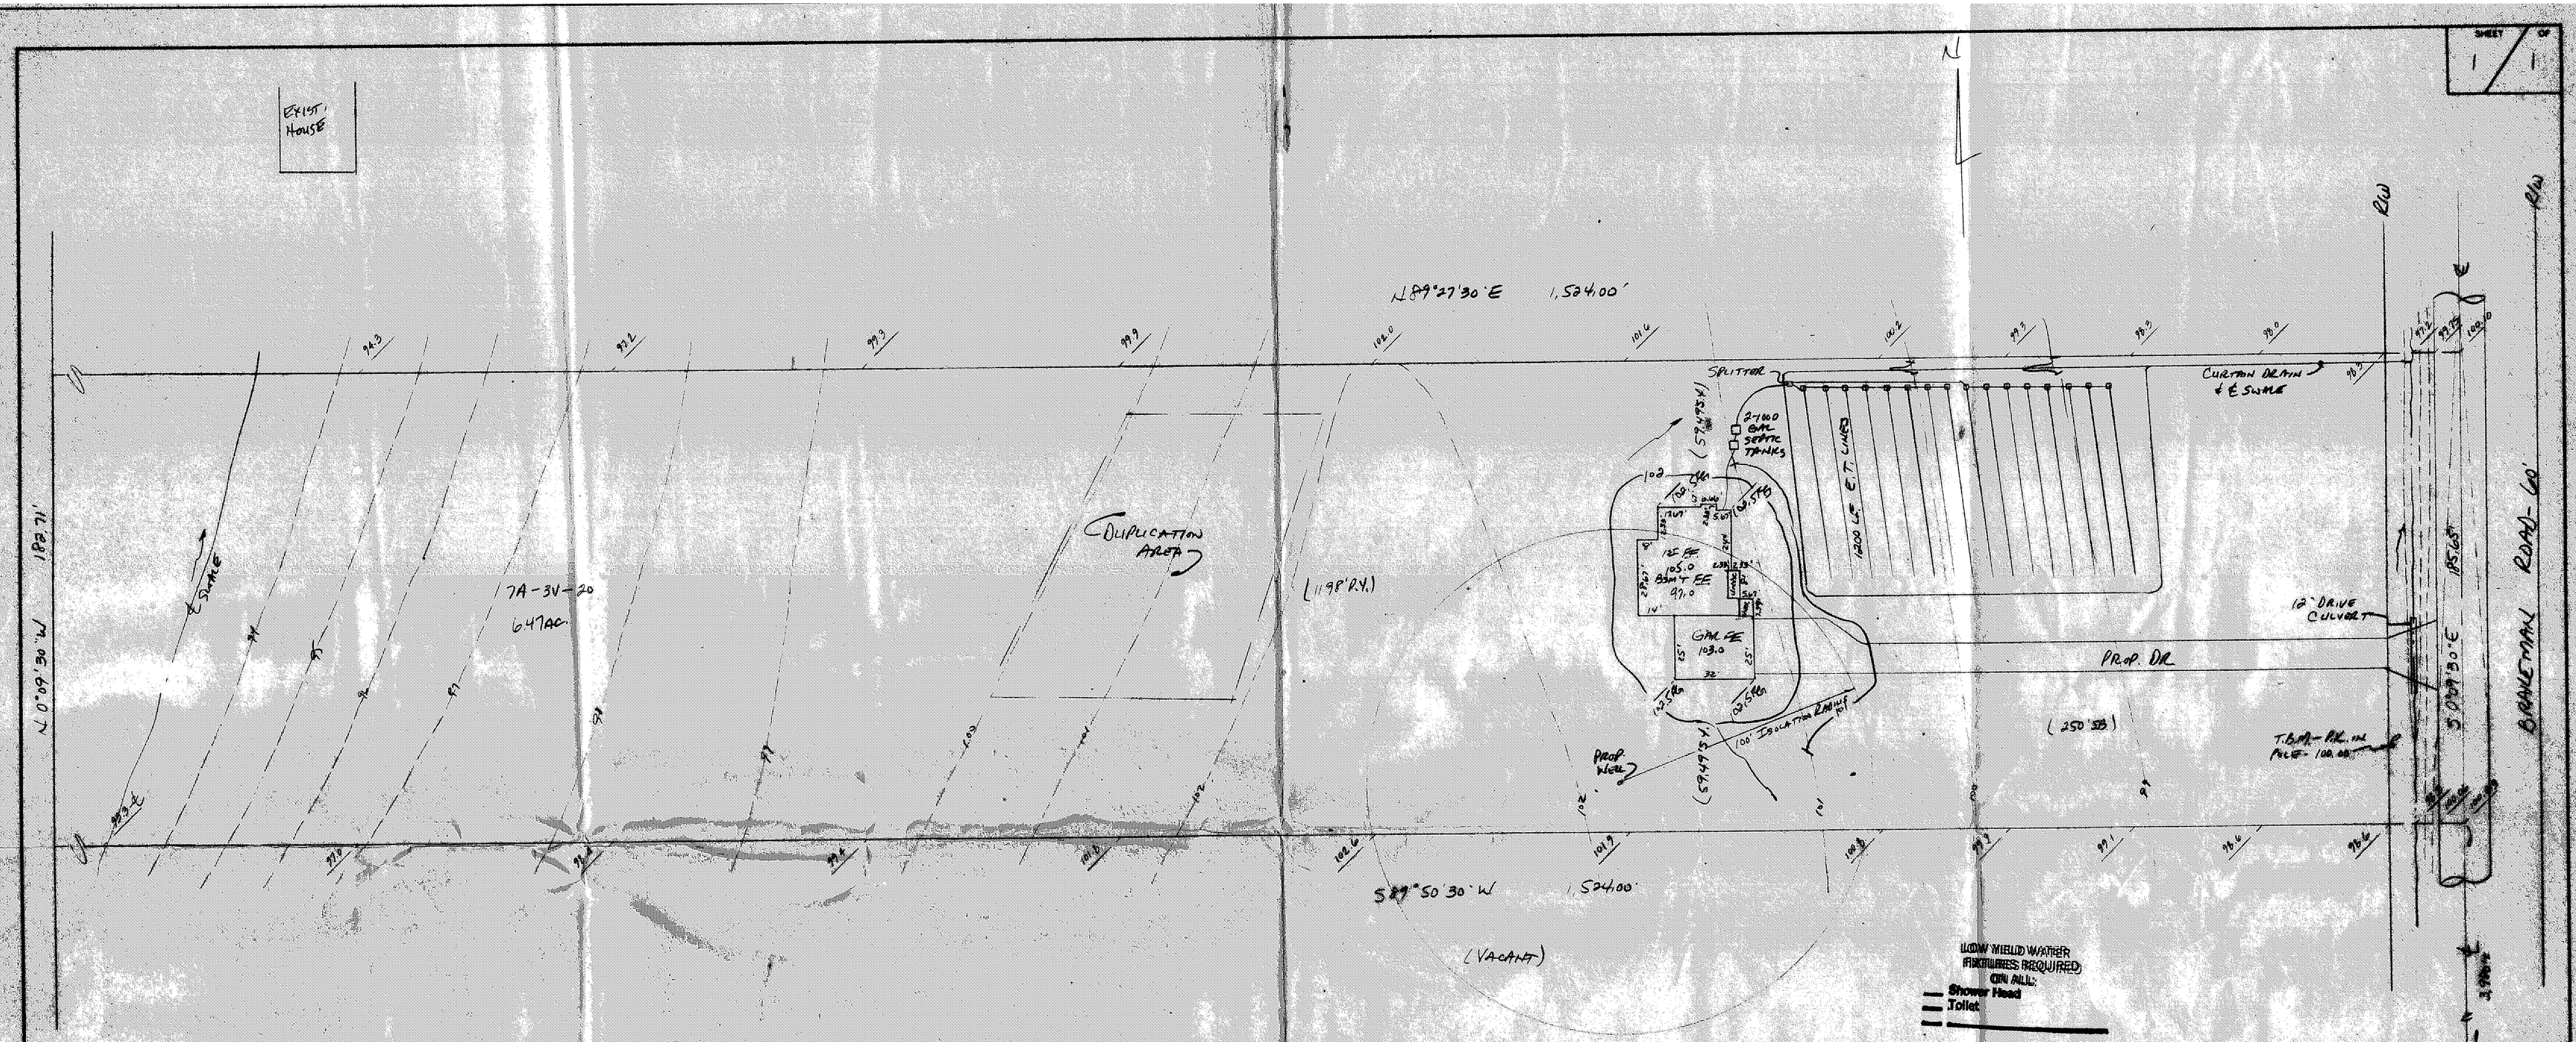

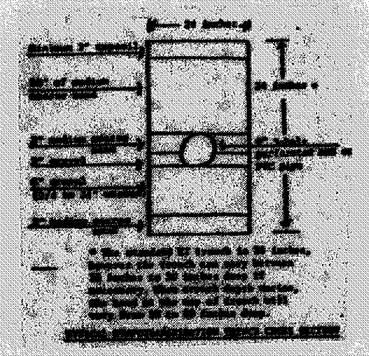

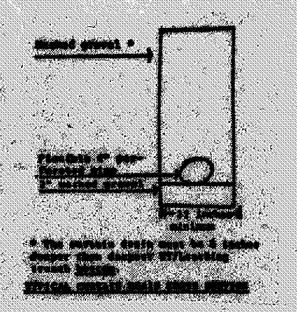

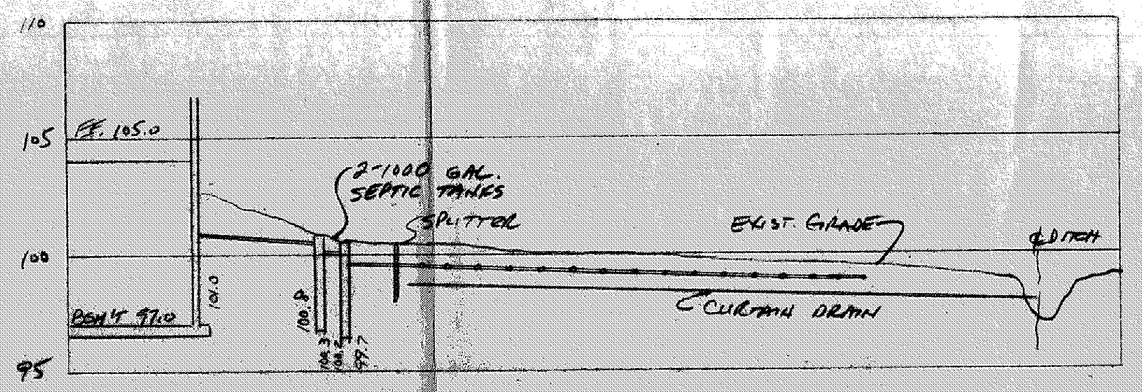

HYDRAULIC PROFILE
SCALE: HORZ: 1" = 30'
VERT: 1" = 5'

LOW YIELD WATER FIXTURES REQUIRED ON ALL:
Shower Head
Toilet

A. To be brought to finished grade
1. Septic tank manhole covers
2. Splitter box cover
3. Distribution box cover

B. No footer drains or downspouts to be discharged into septic tanks
C. All waste water to be discharged into septic tanks

SEWAGE DISPOSAL PERMIT MUST BE OBTAINED BY A LAKE COUNTY LICENSED INSTALLER BEFORE INSTALLATION IS STARTED.

Reviewed and Accepted
LAKE COUNTY GENERAL HEALTH DISTRICT
Date 5.5.92
JOEL LUCIA, R.S., M.P.H.
Health Commissioner
By N. Nunes

"I, the undersigned hereby certify that this topography indicated by 6", 1' or 2' contours, and elevations shown hereon represent an actual field survey made by me on the 2nd day of April, 1992 and that the elevations were taken at appropriate intervals and that as of that date they existed as indicated hereon."

Harry S. Jones
Name
#6343
Reg. No.

LEROY TOWNSHIP
Zoning Approved
1923
Zoning Inspector

Grading Plan Approved
as shown and/or noted
THOMAS P. GILLES, P.E.
Lake County Engineer
By GJH Date 5/6/92

STATE OF OHIO
HARRY S. JONES, JR.
S-6343
REGISTERED SURVEYOR

REV NO.	DESCRIPTION	DATE	BY	CHK'D

BABCOCK, JONES AND ASSOCIATES, INC
CIVIL ENGINEERS - SURVEYORS - LAND PLANNERS
PAINESVILLE OHIO 44077

DATE APRIL 7, 1992
DESIGN BY HJ
DRAWN BY D
APPROVED BY HJ

SITE PLAN FOR
DAVID COOK
(PART OF LOT No. 9)
LEROY TOWNSHIP LAKE COUNTY OHIO

SCALE 1" = 30'
JOB NO 92-049
SHEET 1 OF 1