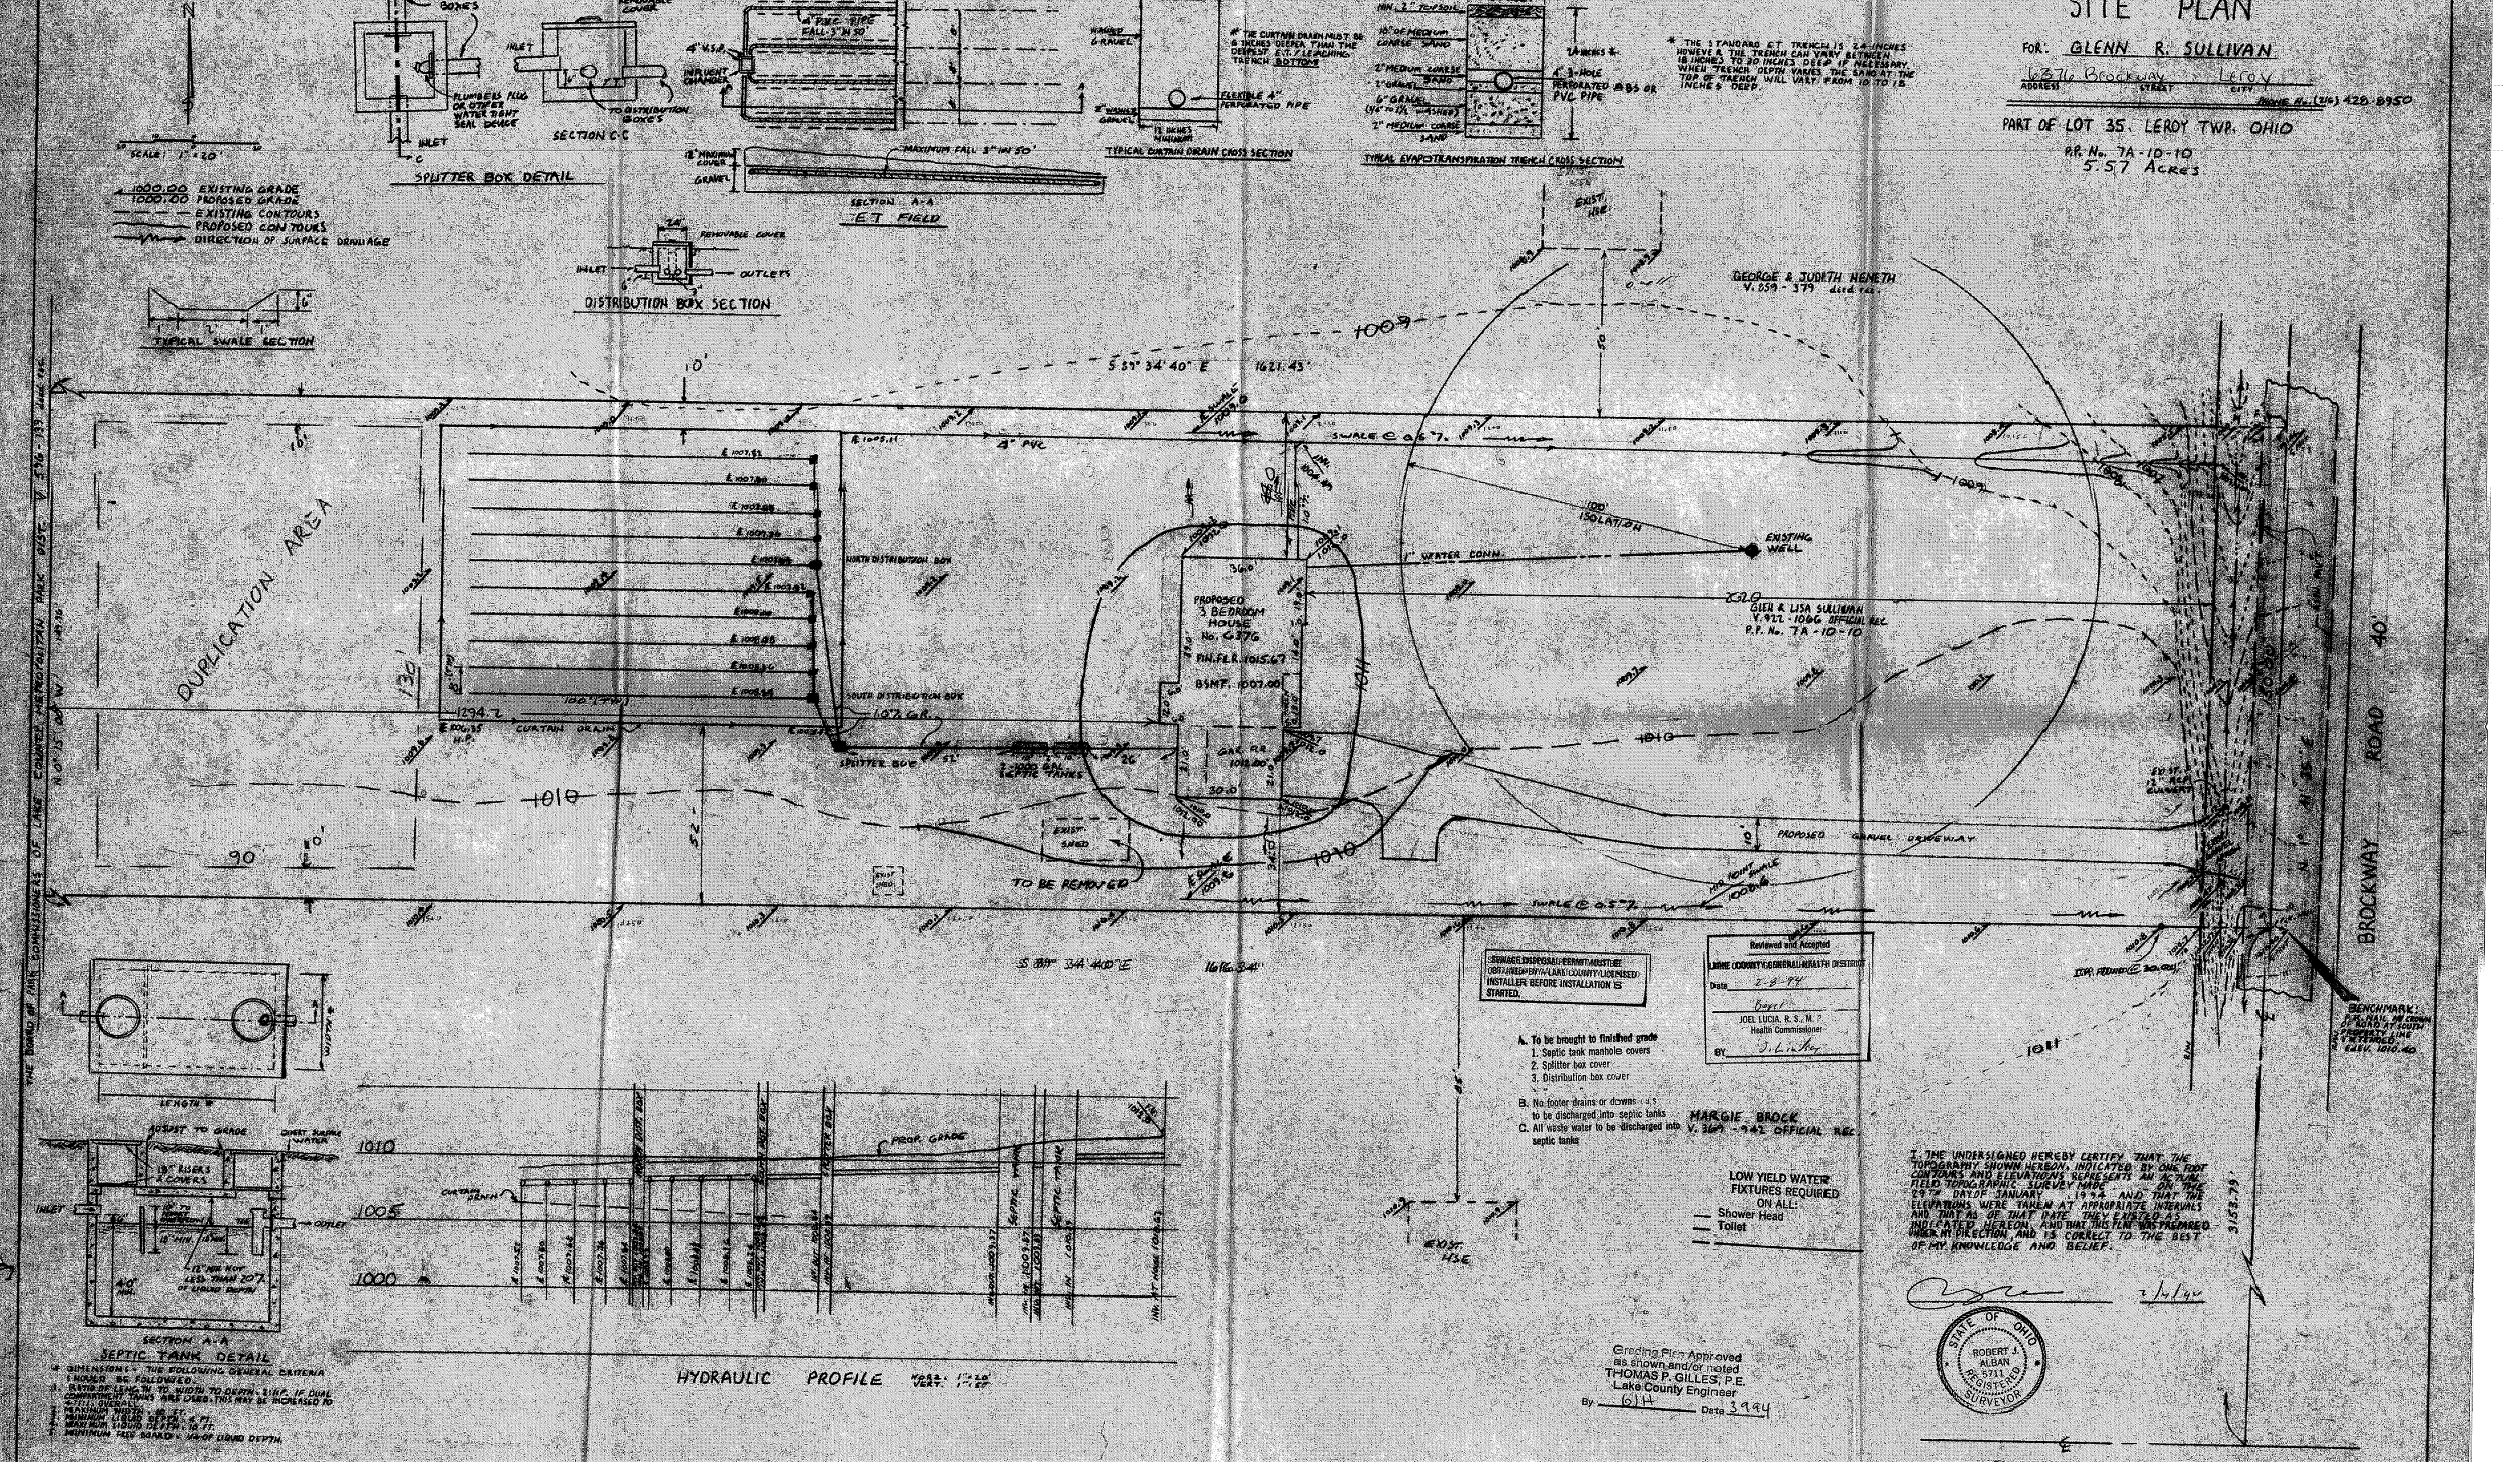
SITE PLAN
FOR: GLENN R. SULLIVAN
6376 Brockway Leroy
ADDRESS STREET CITY
PHONE No. (216) 428-8950
PART OF LOT 35. LEROY TWP. OHIO
P.P. No. 7A-10-10
5.57 Acres
SCALE: 1" = 20'
1000.00 EXISTING GRADE
1000.00 PROPOSED GRADE
EXISTING CONTOURS
PROPOSED CONTOURS
DIRECTION OF SURFACE DRAINAGE
SPLITTER BOX DETAIL
SECTION C-C
SECTION A-A
ET FIELD
TYPICAL CURTAIN DRAIN CROSS SECTION
TYPICAL EVAPOTRANSPIRATION TRENCH CROSS SECTION
DISTRIBUTION BOX SECTION
TYPICAL SWALE SECTION
GEORGE & JUDITH NEMETH
V. 859 - 379 deed rec.
S 39° 34' 40" E 1621.43'
DUPLICATION AREA
NORTH DISTRIBUTION BOX
SOUTH DISTRIBUTION BOX
SPLITTER BOX
CURTAIN DRAIN
PROPOSED 3 BEDROOM HOUSE No. 6376
EXISTING WELL
GLEN & LISA SULLIVAN
V. 922 - 1066 OFFICIAL REC
P.P. No. 7A-10-10
PROPOSED GRAVEL DRIVEWAY
TO BE REMOVED
BROCKWAY ROAD
BENCHMARK:
SEPTIC TANK DETAIL
SECTION A-A
HYDRAULIC PROFILE
MARGIE BROCK
V. 369 - 942 OFFICIAL REC
LOW YIELD WATER FIXTURES REQUIRED ON ALL:
Shower Head
Toilet
Reviewed and Accepted
LAKE COUNTY GENERAL HEALTH DISTRICT
Date 2-8-94
JOEL LUCIA, R.S., M.P.
Health Commissioner
A. To be brought to finished grade
1. Septic tank manhole covers
2. Splitter box cover
3. Distribution box cover
B. No footer drains or downs to be discharged into septic tanks
C. All waste water to be discharged into septic tanks
I, THE UNDERSIGNED HEREBY CERTIFY THAT THE TOPOGRAPHY SHOWN HEREON, INDICATED BY ONE FOOT CONTOURS AND ELEVATIONS REPRESENTS AN ACTUAL FIELD TOPOGRAPHIC SURVEY MADE ON THE 29TH DAY OF JANUARY, 1994 AND THAT THE ELEVATIONS WERE TAKEN AT APPROPRIATE INTERVALS AND THAT AS OF THAT DATE THEY EXISTED AS INDICATED HEREON, AND THAT THIS PLAT WAS PREPARED UNDER MY DIRECTION, AND IS CORRECT TO THE BEST OF MY KNOWLEDGE AND BELIEF.
2/4/94
STATE OF OHIO
ROBERT J. ALBAN
5711
REGISTERED SURVEYOR
Grading Plan Approved as shown and/or noted
THOMAS P. GILLES, P.E.
Lake County Engineer
By GJH Date 3994
THE BOARD OF PARK COMMISSIONERS OF LAKE COUNTY METROPOLITAN PARK DIST. V. 596-139 deed rec.