FOR

CARL BROWN

BEING A PART OF ORIGINAL LOT No. 13 IN THE TOWNSHIP OF LEROY, COUNTY OF LAKE, STATE OF OHIO.

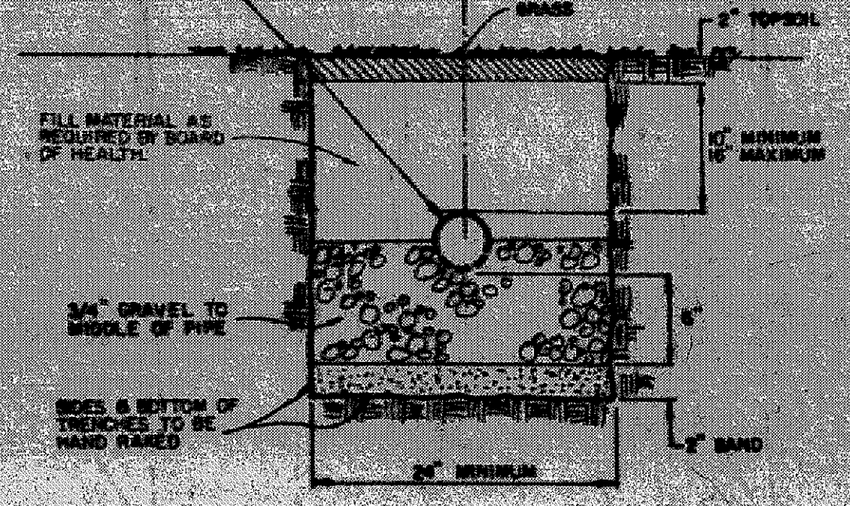

EVAPORATION-TRANSPIRATION TRENCH DETAIL

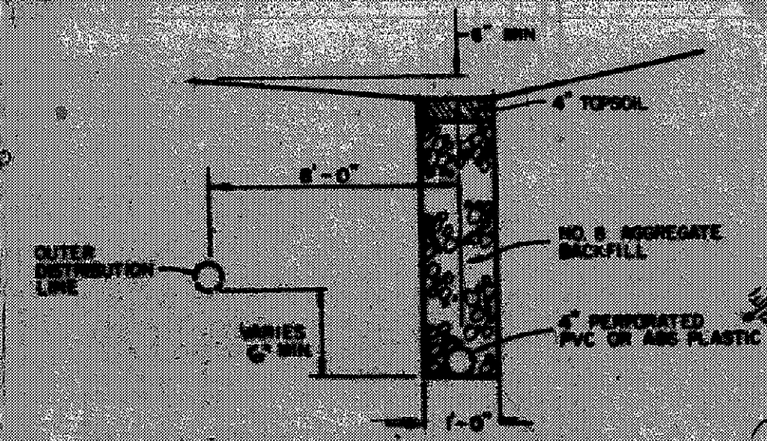

CURTAIN DRAIN DETAIL

1" = 30'

N

JOZSEF & LORLYN E. KOLESZAR
V. 532-1040

BENCHMARK - 1000.00 Assumed
Top of well casing opposite this lot

CALLOW ROAD 60'

S 88° 43' 00" E 776.40'

GEORGE H. & MARGARET E. RAYL
V. 900-817

N 00° 25' 00" W 1116.85'

DUPLICATION AREA

KENT M. & CHERYL L. MARKS
V. 336-576

N 88° 43' 00" W 773.14'

RICHARD J. & BARBARA K. MARTIN
V. 524-603

SOUTH 16 R.

1230.5' to 1003.1 R. of Roadway Rd.

STATE OF OHIO
THOMAS MARC COFFMAN
6857
REGISTERED
SURVEYOR

Rev. 6-29-90

I, the undersigned hereby certify that this top[ographic] is indicated by 1' contours and elevations shown hereon represent an actual field survey made by me on 5-14-90 and that the elevations were taken at appropriate intervals and that as of this date they existed as indicated hereon.

T. M. Coffman PS
NO 6857

A. To be brought to finished grade
1. Septic tank manhole covers
2. Splitter box cover
3. Distribution box cover
B. No footer drains or downspouts to be discharged into septic tanks
C. All waste water to be discharged into septic tanks

LOW YIELD WATER FIXTURES REQUIRED ON ALL:
— Shower Head
— Toilet

SEWAGE DISPOSAL PERMIT MUST BE OBTAINED BY A LAKE COUNTY LICENSED INSTALLER BEFORE INSTALLATION IS STARTED.

Reviewed and Accepted
LAKE COUNTY GENERAL HEALTH DISTRICT
Date 6-29-90
JOEL LUCIA, R. S., M. P. H.
Health Commissioner
BY

HYDRAULIC PROFILE
VERT - 1" = 3' HORZ - 1" = 30'

FF-1008.27
BSMT-999.60
* PUMP REQUIRED IF PLUMBING IN BSMT
100 GAL TANK INV 1003.5
SPLITTER INV 1003.2
DIST BOXES INV 1003.0
CURTAIN DRAIN

LEROY TOWNSHIP
Zoning Approved
1766
Zoning Inspector

Grading Plan Approved
as shown and/or noted
THOMAS P. GILLES, P.E.
Lake County Engineer
By GJH Date 2/5/90

VILLAGE SURVEYING CO.
202 THIRD STREET, FAIRPORT HARBOR, OH 44077
(216) 357-1354