SITE PLAN

— FOR —

JOHN CUTLIP

KNOWN AS BEING A PART OF LOT NO. 60 AND SITUATED IN THE TOWNSHIP OF LEROY, COUNTY OF LAKE, STATE OF OHIO.

Grading Plan Approved as shown and/or noted
THOMAS P. GILLES, P.E
Lake County Engineer
By _____ Date _____

EXIST PROP

EXIST PROP

SCALE: 1" = 40'

NOTE:
ALL BEARINGS SHOWN HEREON ARE TO AN ASSUMED MERIDIAN AND ARE USED TO DENOTE ANGLES ONLY.

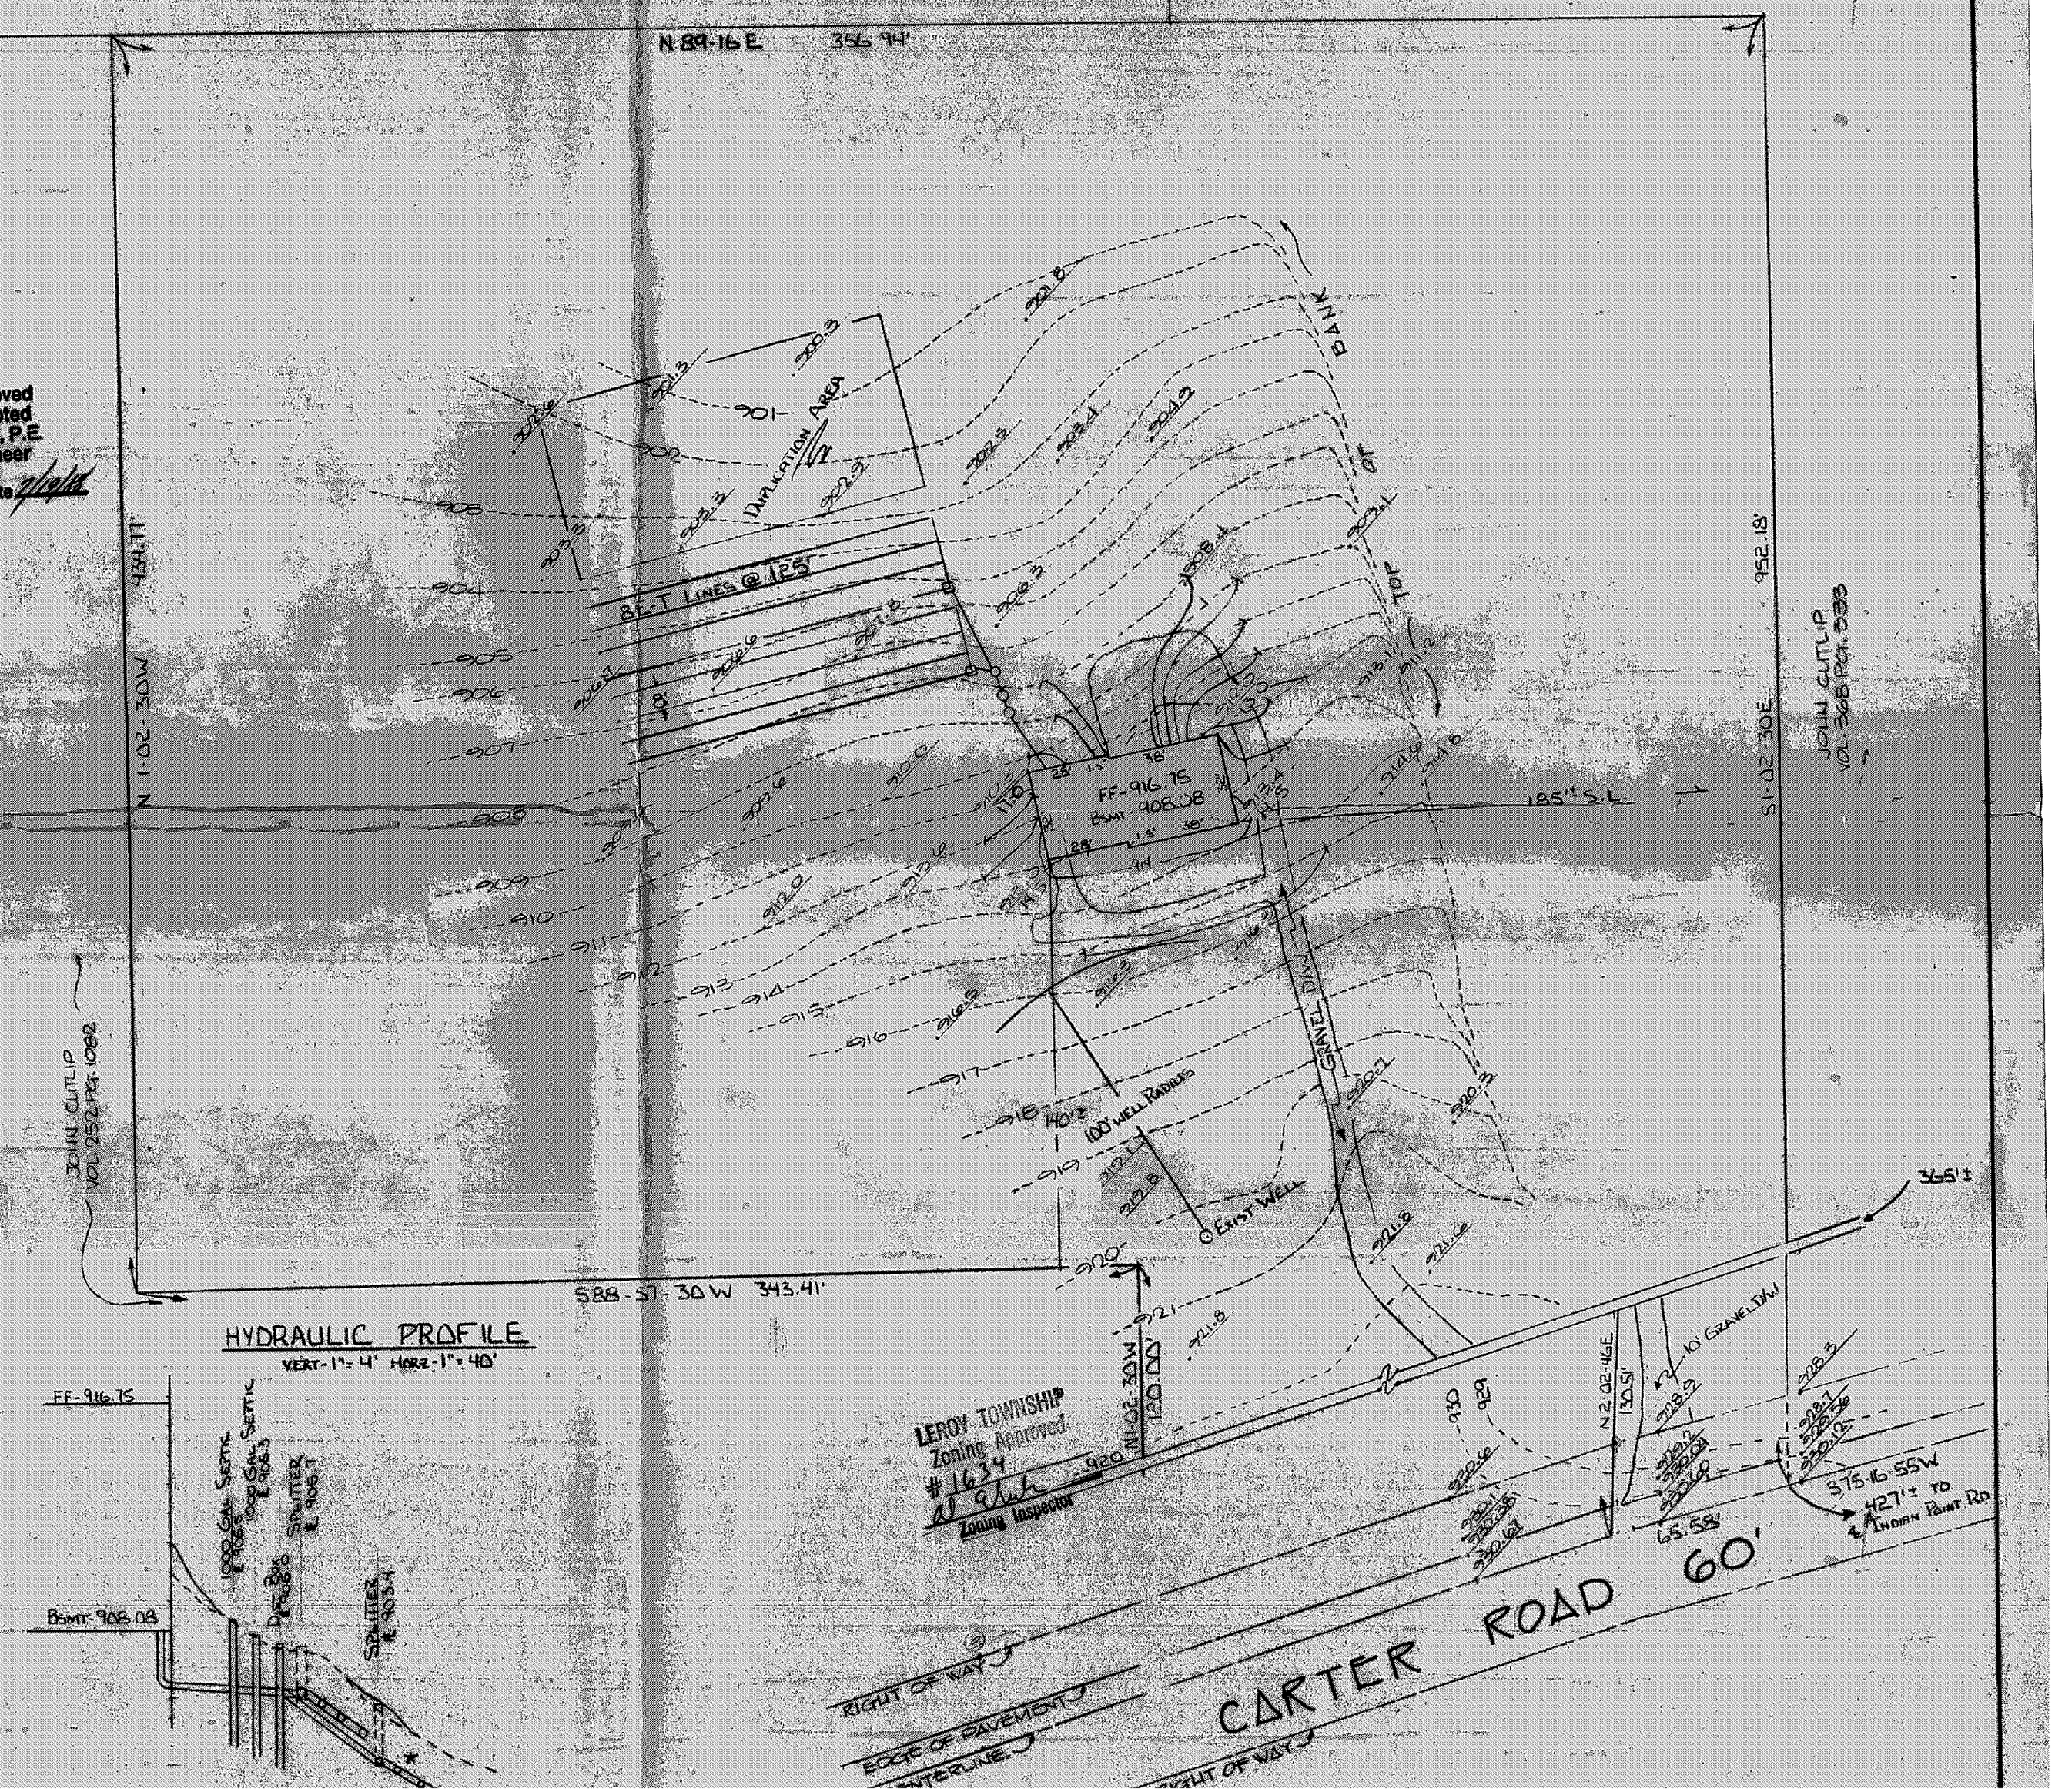

LEROY TOWNSHIP
Zoning Approved
#1634
Zoning Inspector

STATE OF OHIO
THOMAS MARC COFFMAN
6857
REGISTERED
SURVEYOR

HYDRAULIC PROFILE

VERT-1" = 4' HORZ-1" = 40'

THIS PLAT WAS PREPARED BY ME AND IS TRUE AND ACCURATE TO THE BEST OF MY KNOWLEDGE AND BELIEF.

Thomas M. Coffman P.S.
THOMAS M. COFFMAN NO. 6857

VILLAGE SURVEYING CO.
THOMAS M. COFFMAN, P.S.
202 THIRD STREET, FAIRPORT HARBOR, OH. 44077
(216) 357-1359