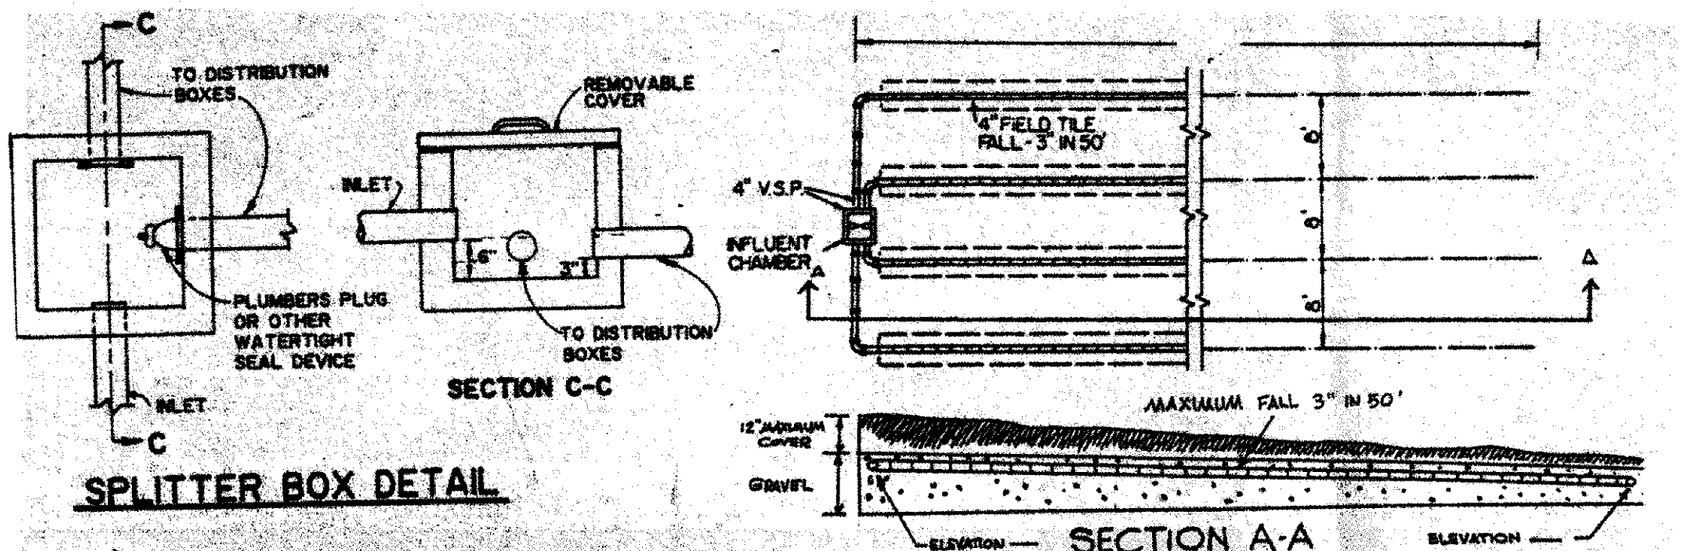

SPLITTER BOX DETAIL

TILE FIELD

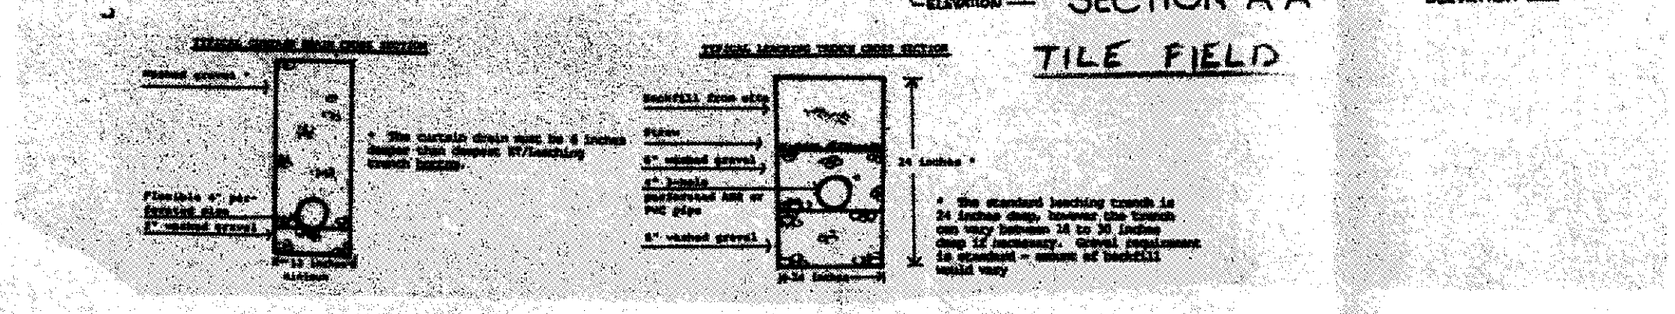

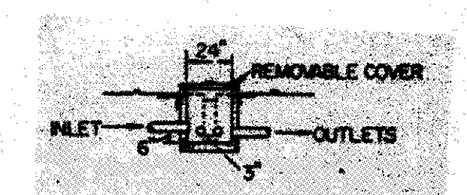

DISTRIBUTION BOX SECTION

SEPTIC TANK DETAIL

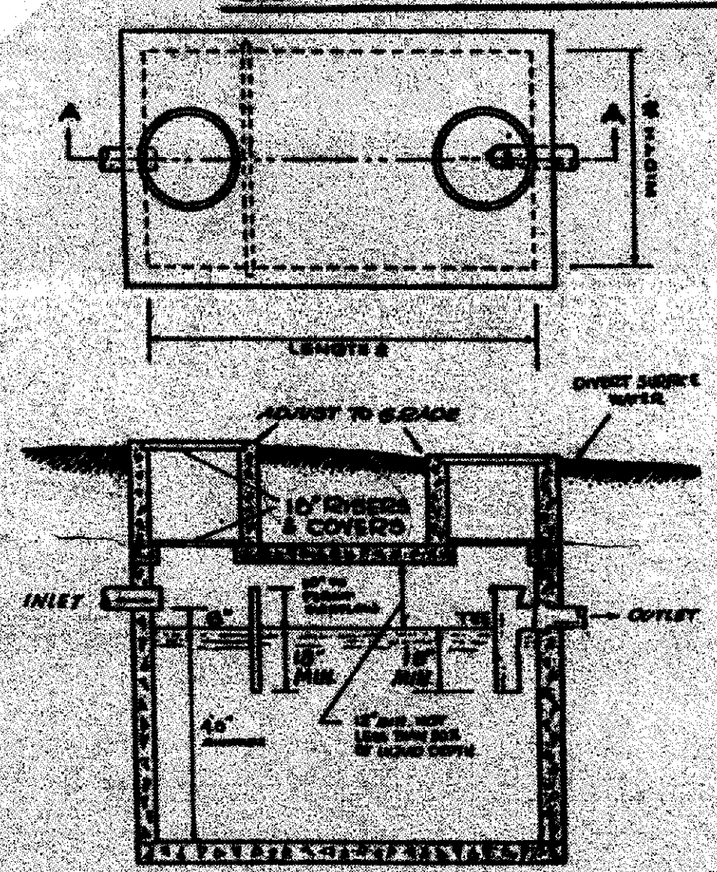

SECTION A-A

* Dimensions - The following general criteria should be followed.

(1) Ratio of length to width to depth, 2:1:1. If dual compartment tanks are used, this may be increased to 4:1:1, overall.

(2) Maximum width, 10 ft.

(3) Minimum liquid depth, 4 ft.

(4) Maximum liquid depth, 10 ft.

(5) Minimum free board, 1/6 of liquid depth.

INLET