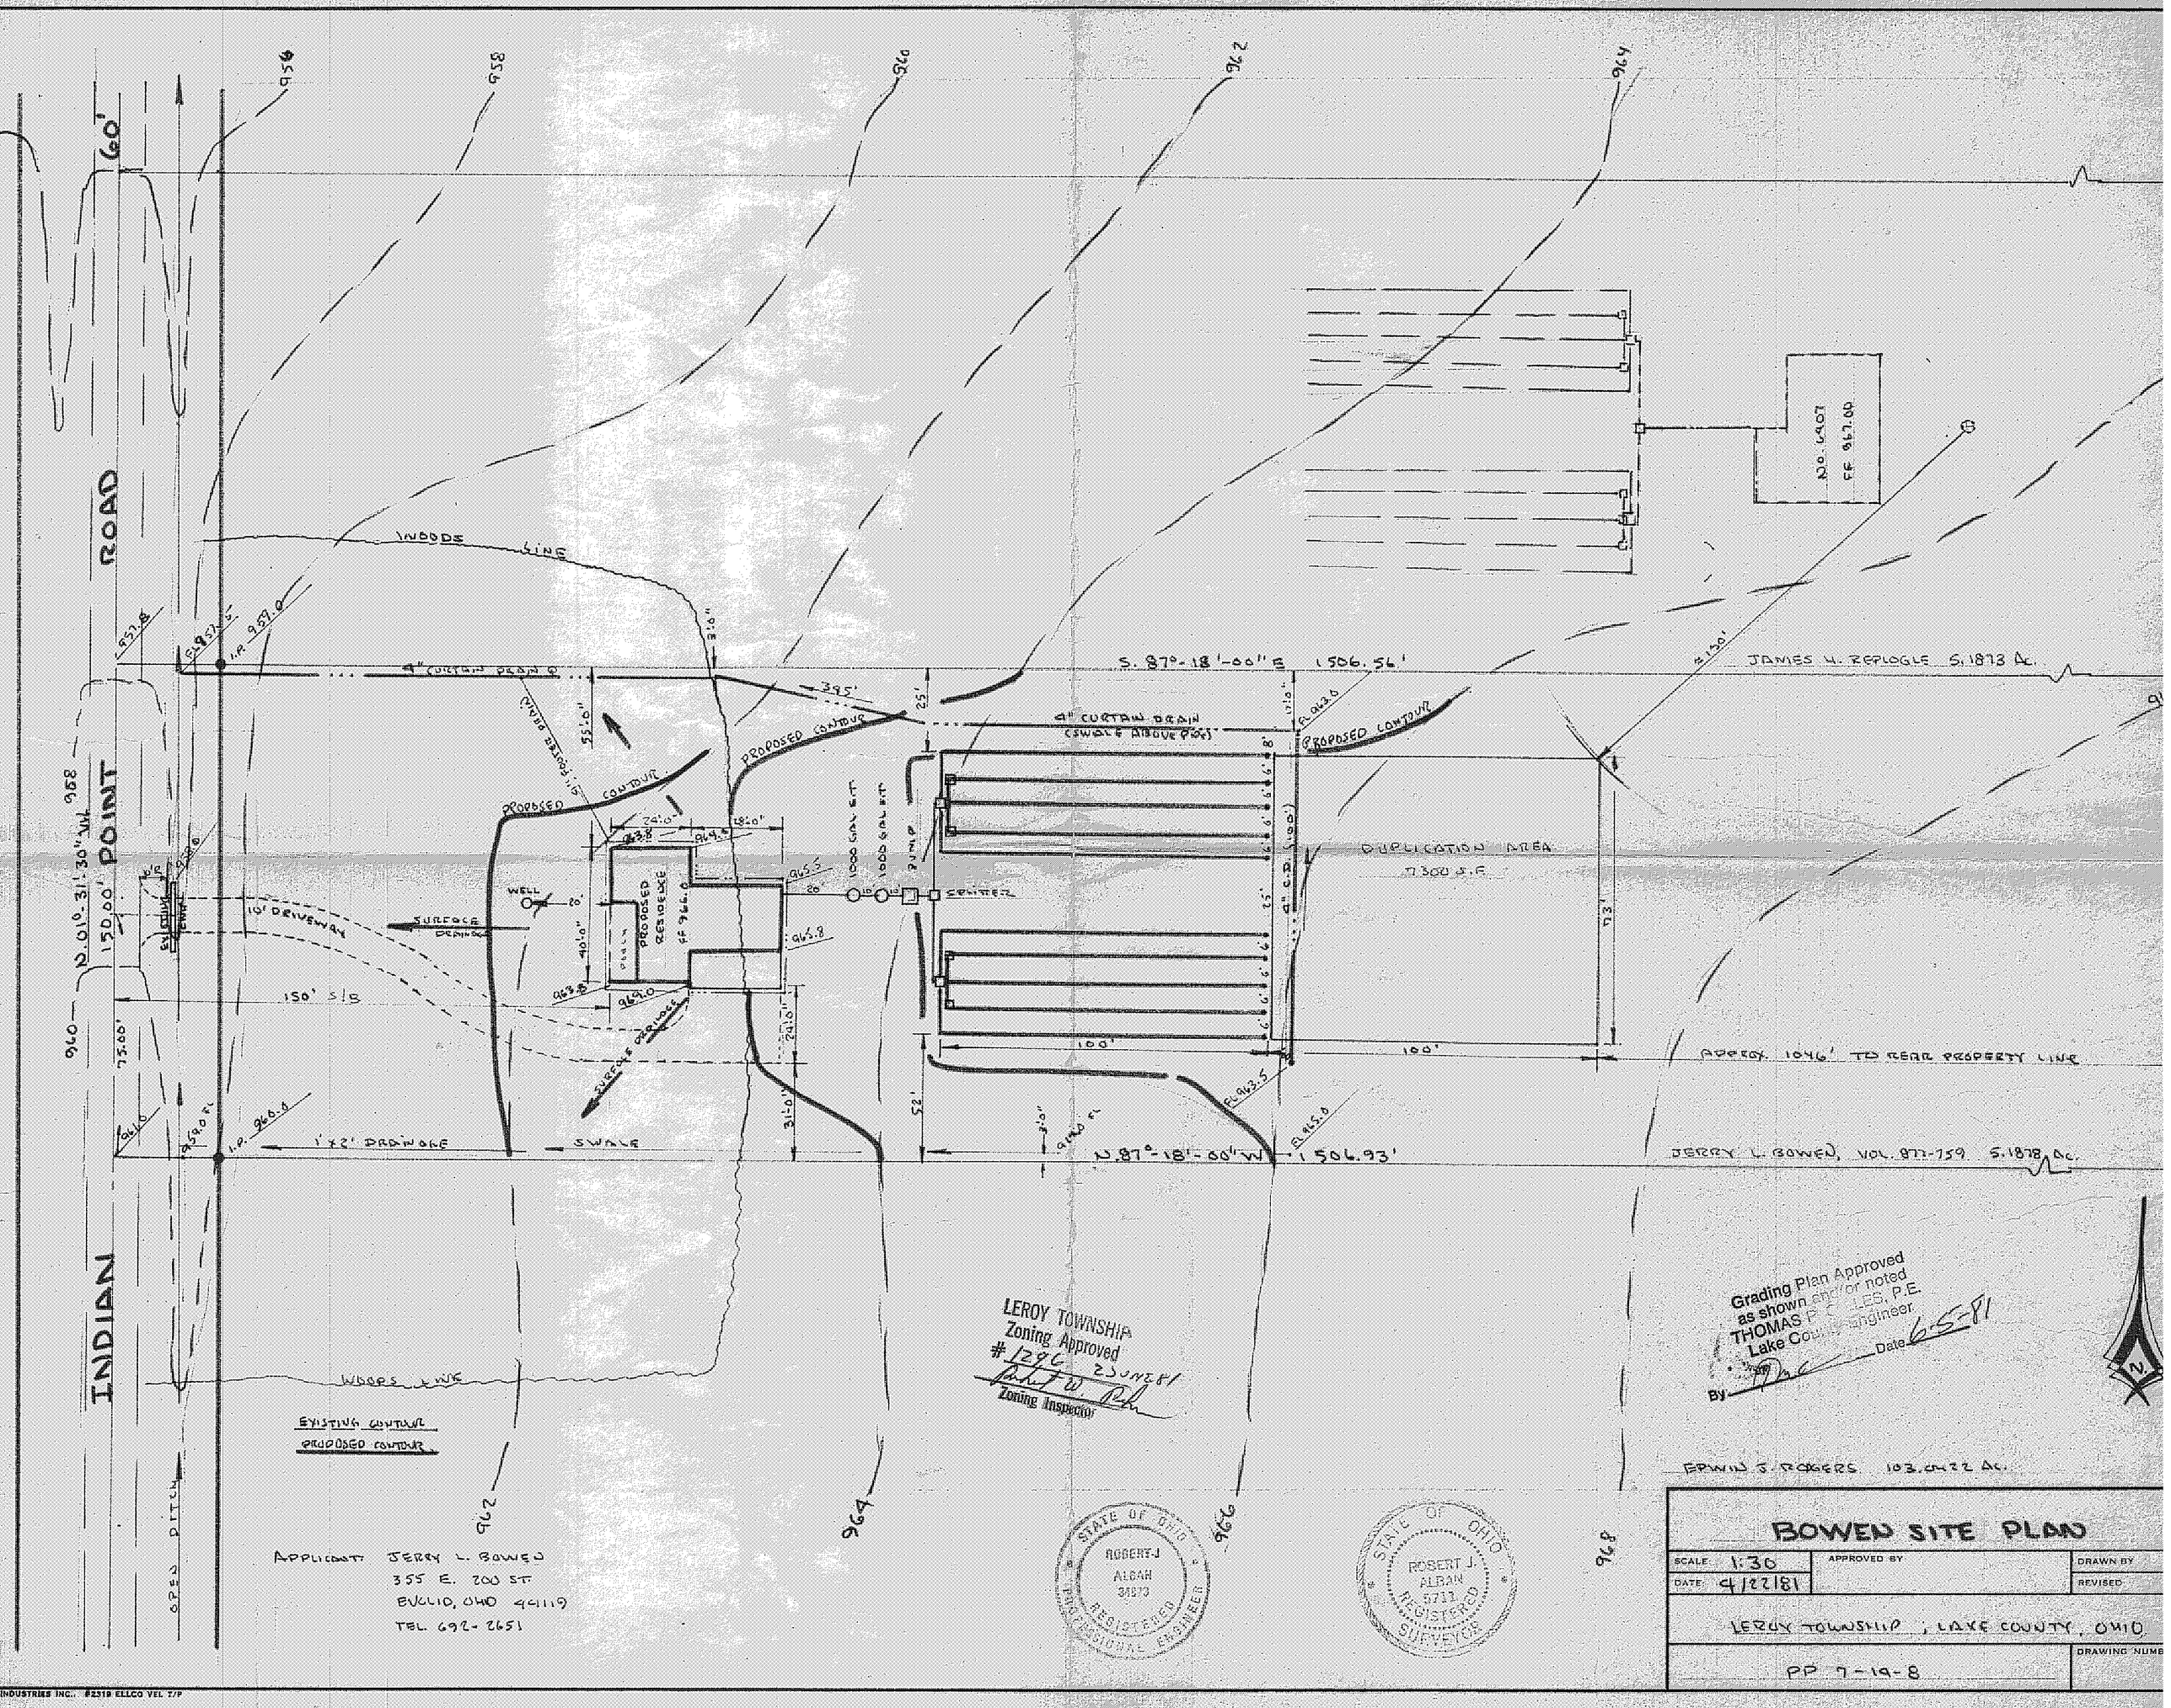

LEROY TOWNSHIP
Zoning Approved
#1296 23 JUNE 81
Zoning Inspector

Grading Plan Approved
as shown and/or noted
THOMAS P. [illegible]LES, P.E.
Lake County Engineer
By [illegible] Date 6-5-81

APPLICANT: JERRY L. BOWEN
355 E. 200 ST.
EUCLID, OHIO 44119
TEL. 692-2651

STATE OF OHIO ROBERT J. ALBAN 34873 REGISTERED PROFESSIONAL ENGINEER

STATE OF OHIO ROBERT J. ALBAN 5711 REGISTERED SURVEYOR

BOWEN SITE PLAN

SCALE 1:30	APPROVED BY	DRAWN BY
DATE 4/22/81		REVISED

LEROY TOWNSHIP, LAKE COUNTY, OHIO

PP 7-19-8

DRAWING NUMB

INDUSTRIES INC. #2319 ELLCO VEL T/P