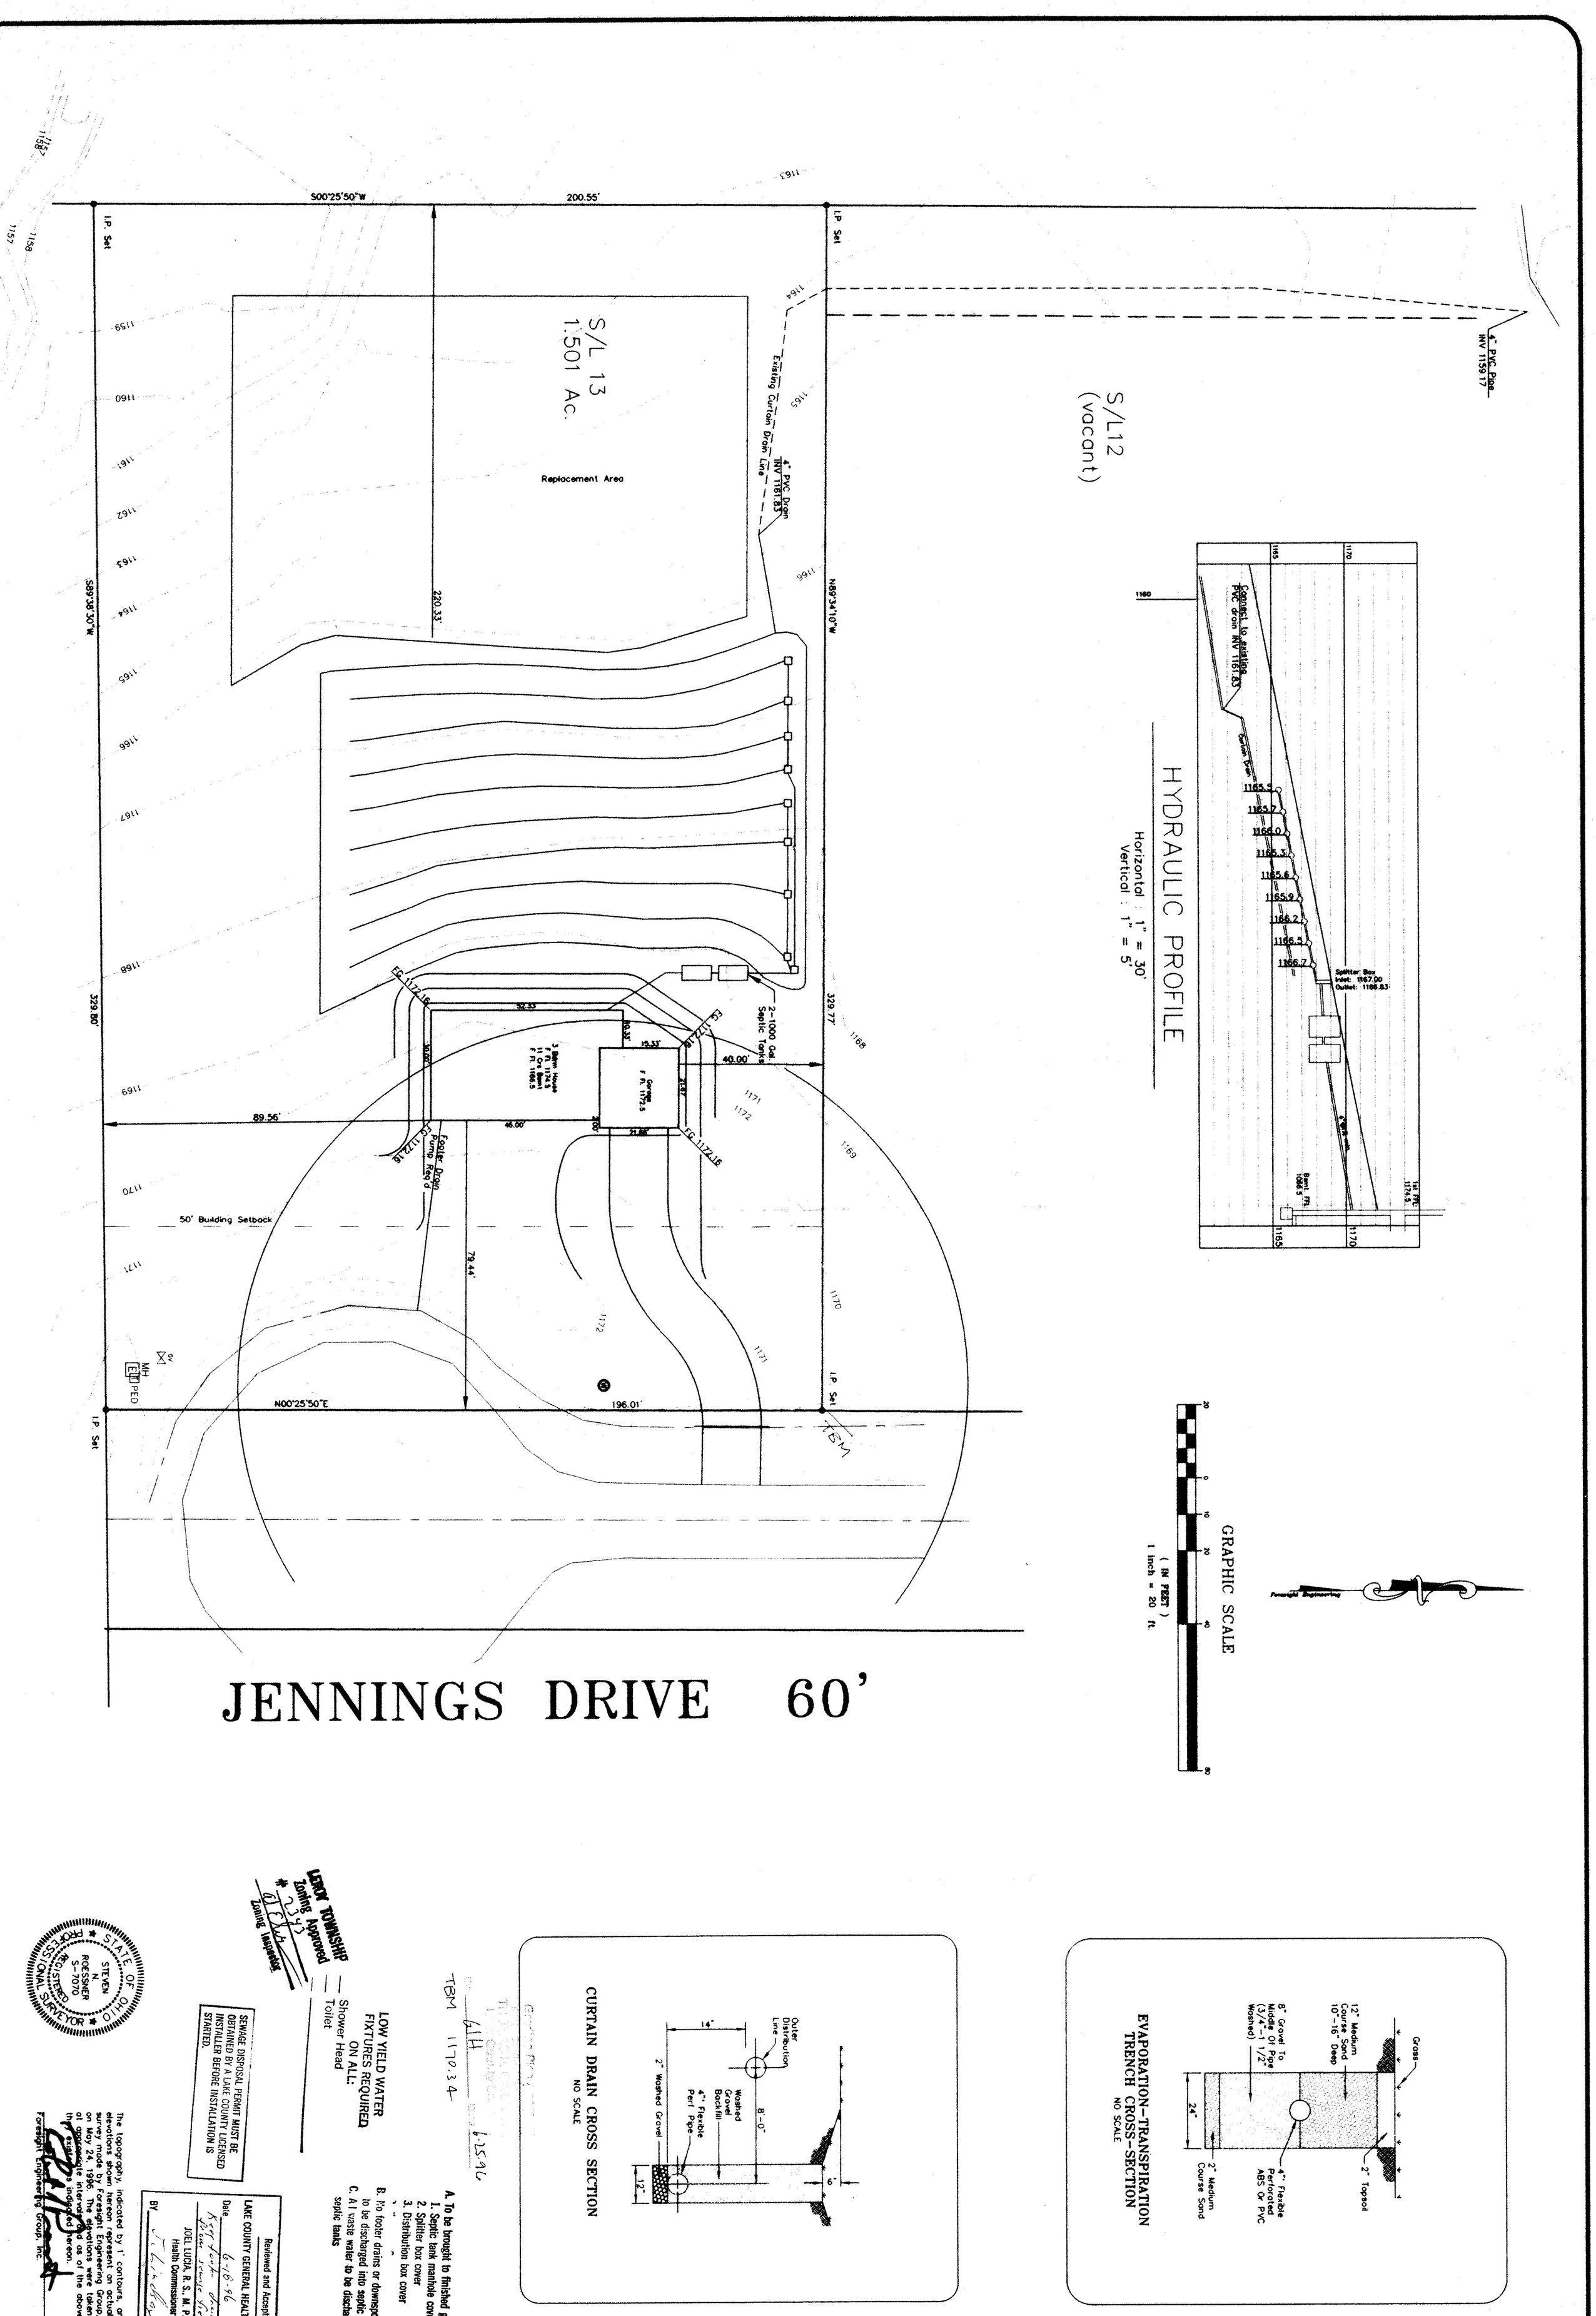

SHEET NO. 1 / 1	Shandle Constrruction S/L 13 – Eaglebrook Subdivision Leroy Township – Lake County – Ohio Site Plan	REVISIONS:	SCALE : Horz. 1" = 20' Vert. None FILE NAME: I:\MEN19604\toposl13 DATE : June 14, 1996

Foresight Engineering Group
216 286-1010
216 286-1034 fax
320 Center Street, Unit F
Chardon, Ohio 44024
Engineers & Surveyors