FOR
MARK HANSZ
BEING A PART OF LOT 28 LEROY
TOWNSHIP, LAKE COUNTY, OHIO
7331 KNIFFEN ROAD

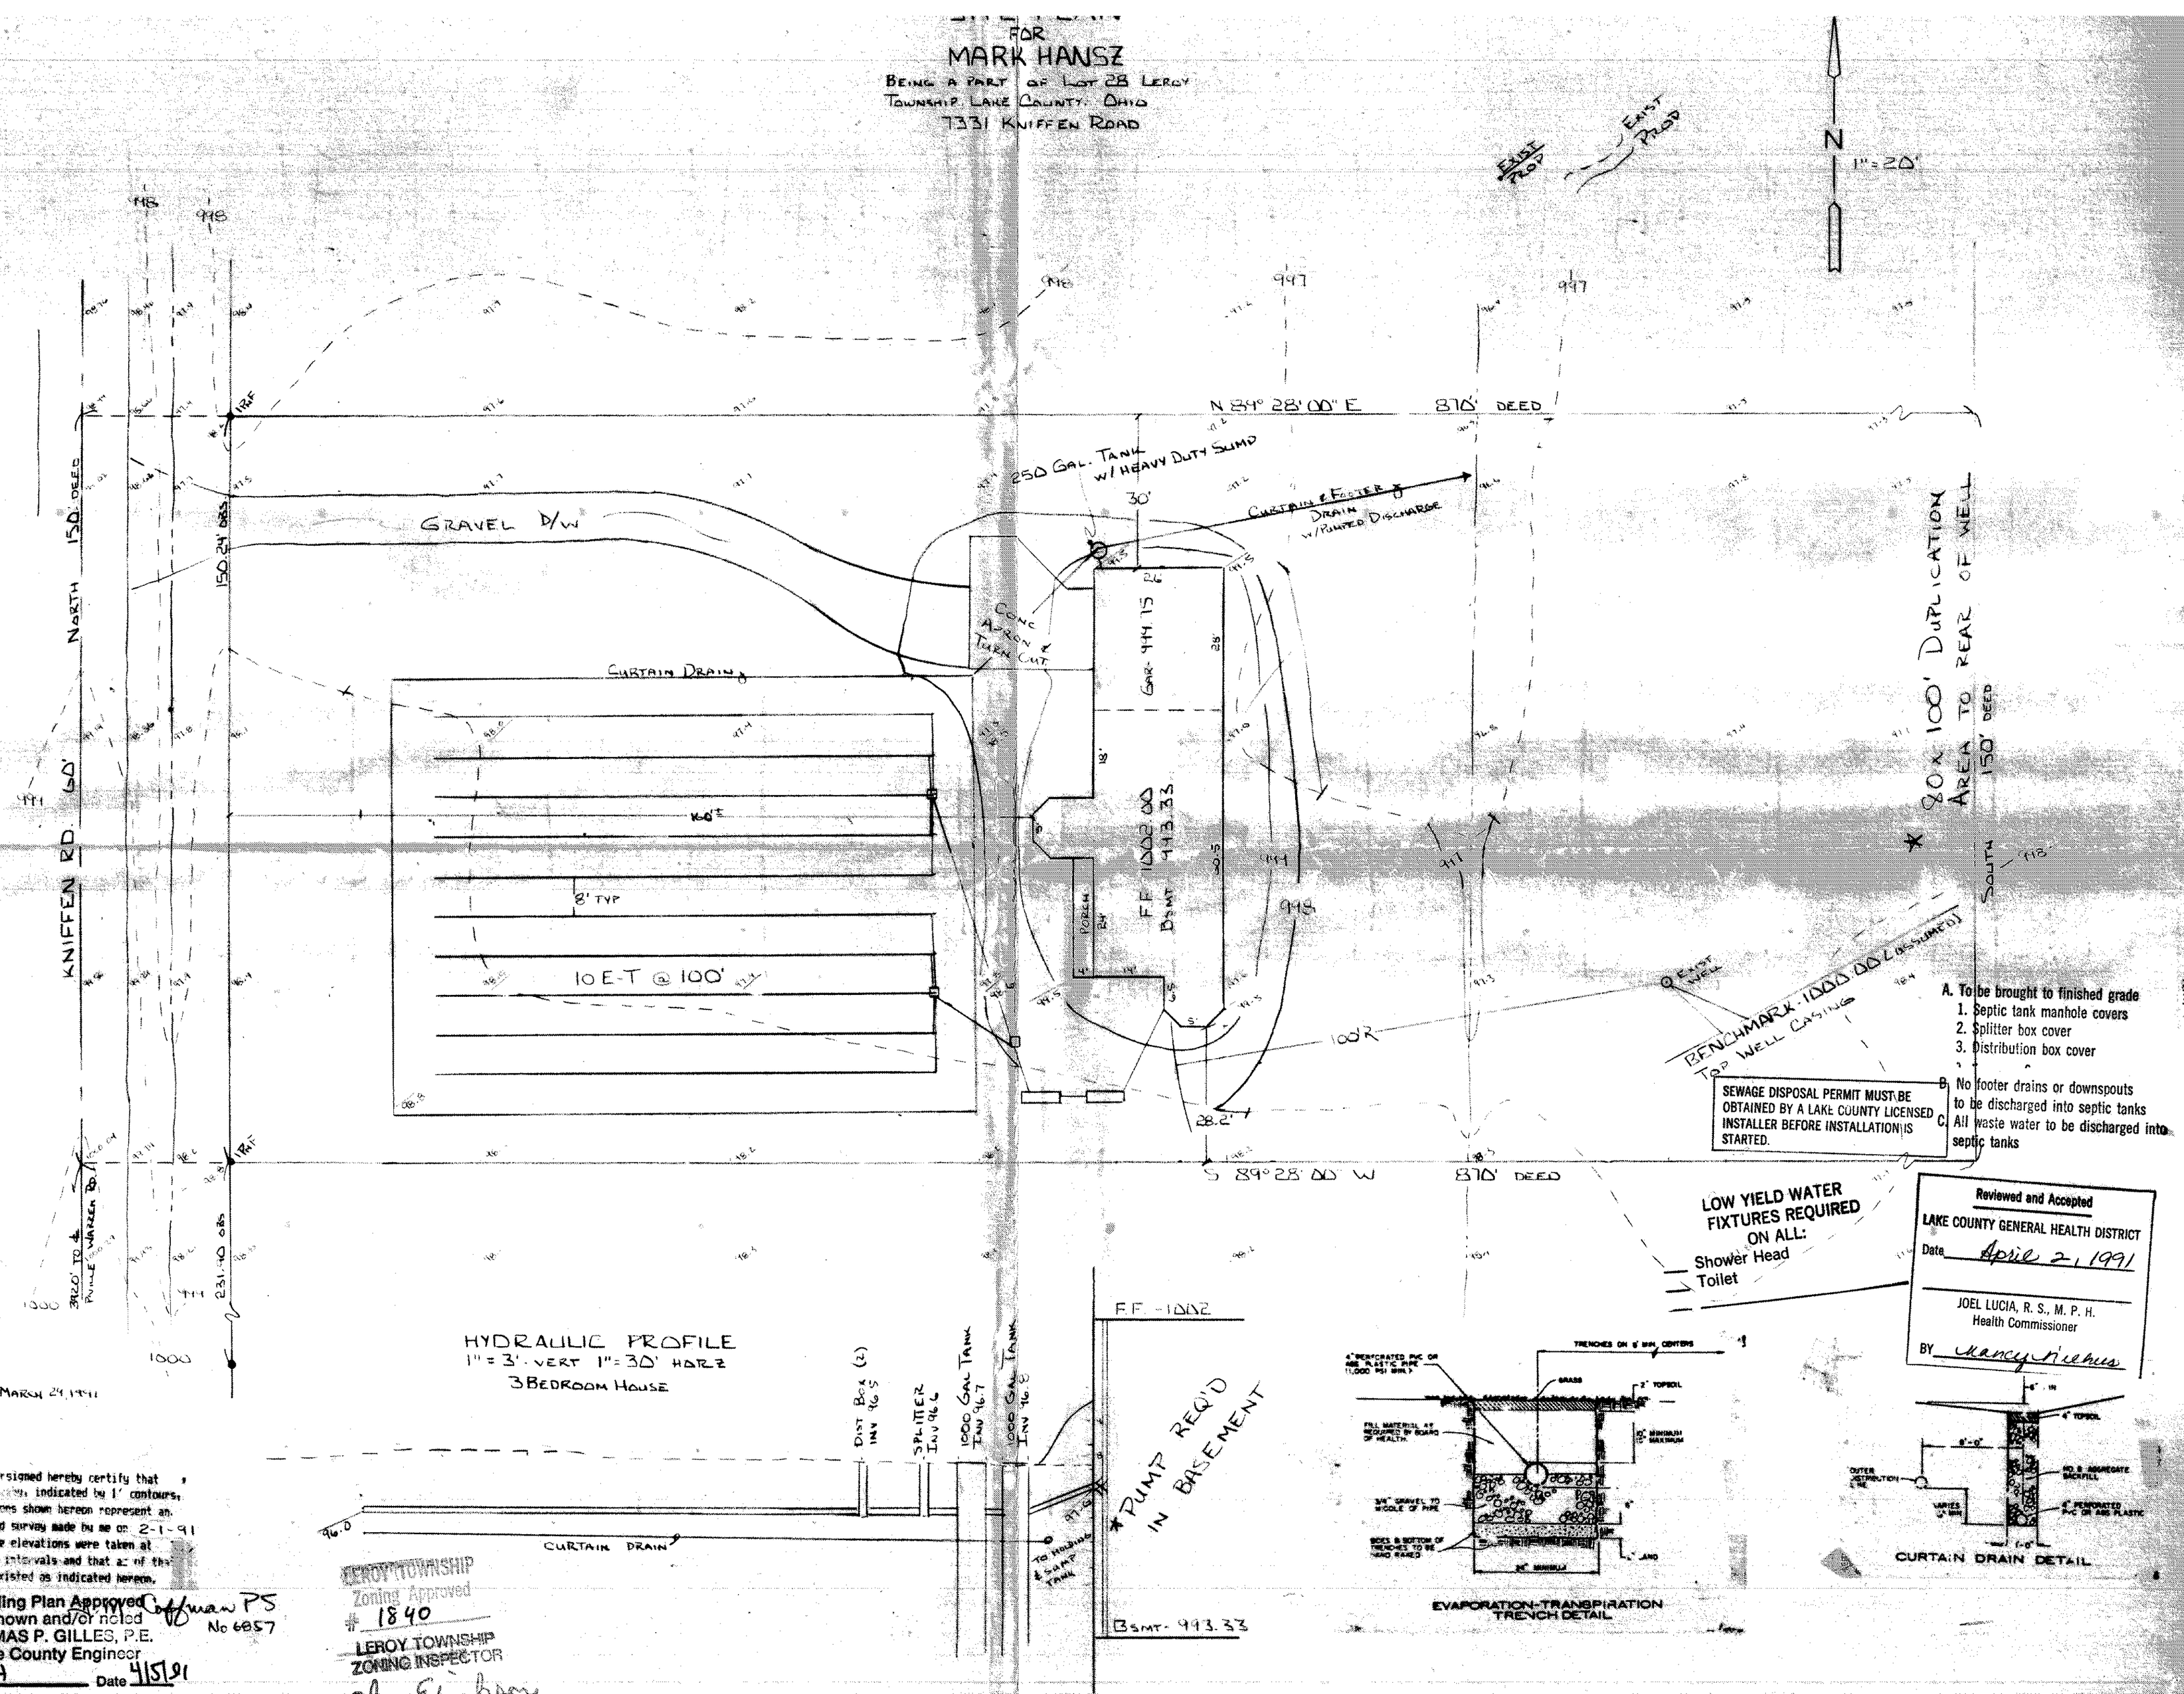

A. To be brought to finished grade
1. Septic tank manhole covers
2. Splitter box cover
3. Distribution box cover

B. No footer drains or downspouts to be discharged into septic tanks

C. All waste water to be discharged into septic tanks

SEWAGE DISPOSAL PERMIT MUST BE OBTAINED BY A LAKE COUNTY LICENSED INSTALLER BEFORE INSTALLATION IS STARTED.

LOW YIELD WATER FIXTURES REQUIRED ON ALL:
Shower Head
Toilet

Reviewed and Accepted
LAKE COUNTY GENERAL HEALTH DISTRICT
Date April 2, 1991
JOEL LUCIA, R. S., M. P. H.
Health Commissioner
BY Nancy Nichols

I, the undersigned hereby certify that this topography, indicated by 1' contours, and elevations shown hereon represent an actual field survey made by me on 2-1-91 and that the elevations were taken at appropriate intervals and that as of that date they existed as indicated hereon.

Grading Plan Approved as shown and/or noted
THOMAS P. GILLES, P.E.
Lake County Engineer
By EJH Date 4/5/91

Coffman PS No 6857

LEROY TOWNSHIP
Zoning Approved
1840
LEROY TOWNSHIP
ZONING INSPECTOR