SCALE: 1" = 30'

ALL BEARINGS SHOWN HEREON ARE TO AN ASSUMED MERIDIAN AND ARE USED TO DENOTE ANGLES ONLY.

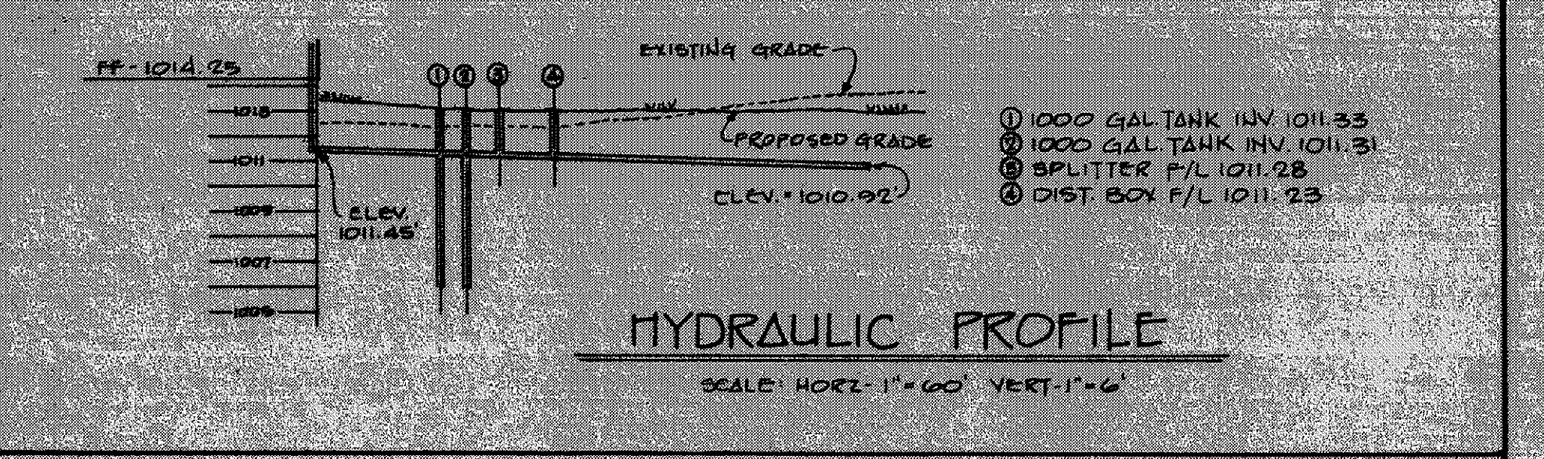

HYDRAULIC PROFILE

SCALE: HORZ - 1" = 60' VERT - 1" = 6'

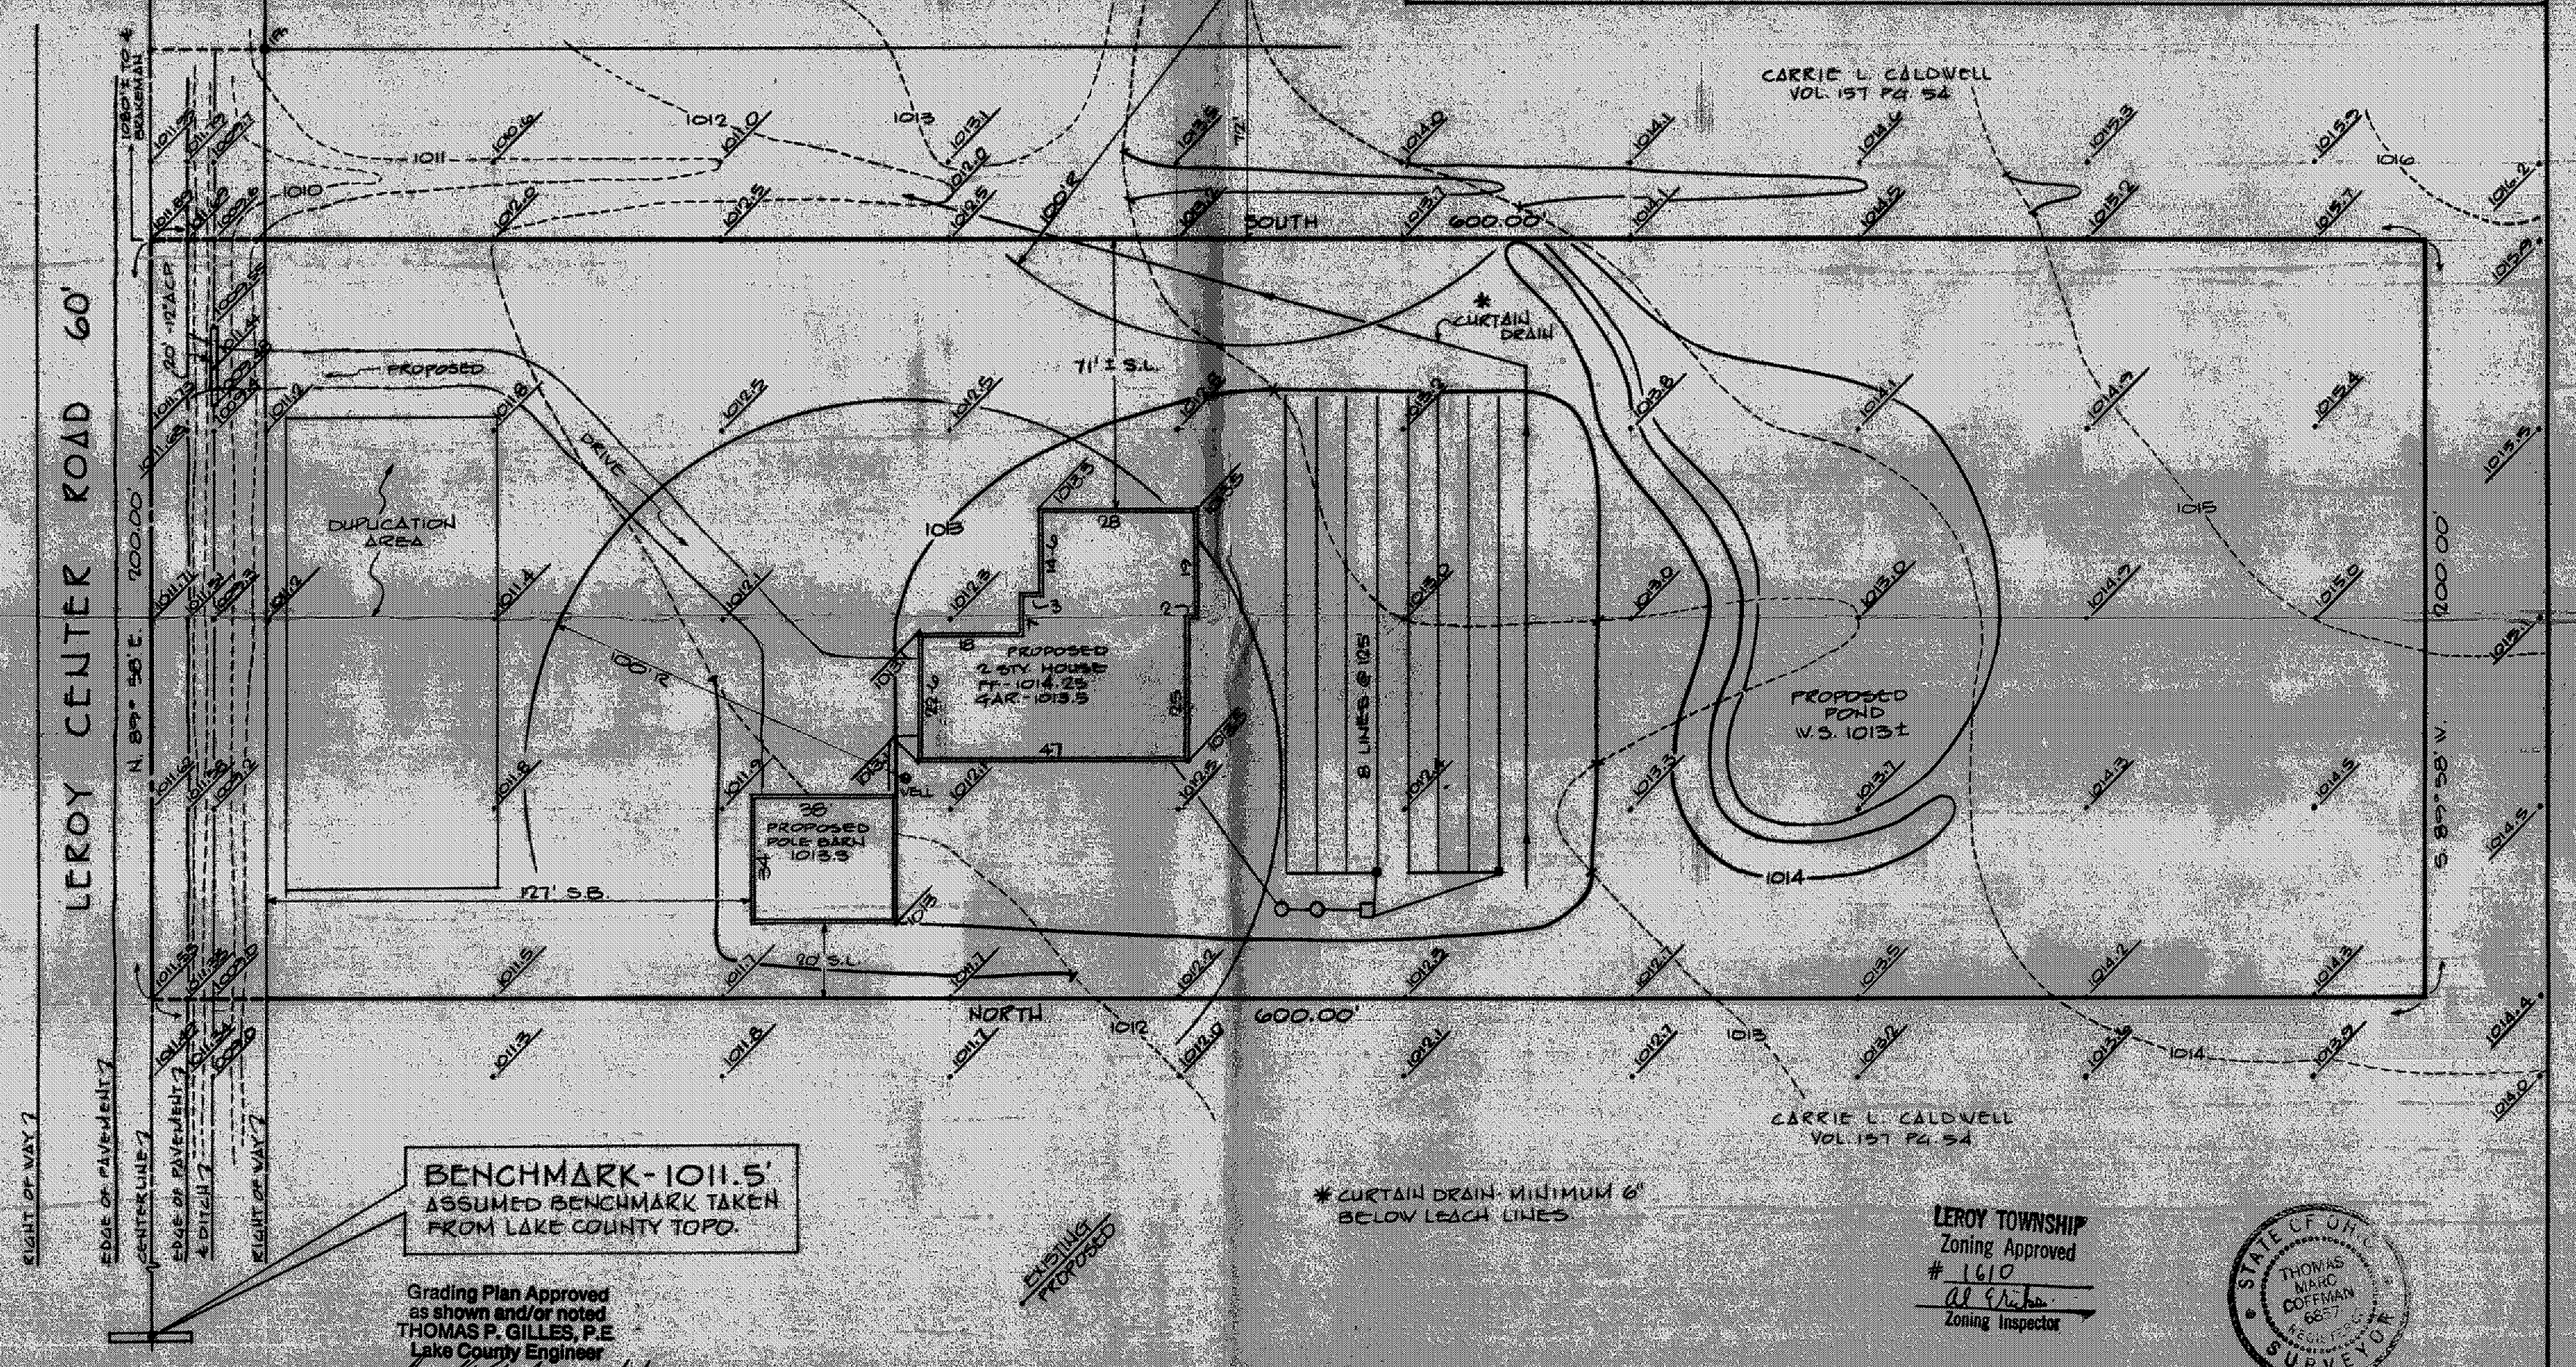

Grading Plan Approved as shown and/or noted
THOMAS P. GILLES, P.E.
Lake County Engineer
By _____ Date 6/5/18

LEROY TOWNSHIP
Zoning Approved
1610
Al Grifton
Zoning Inspector

STATE OF OHIO
THOMAS MARC COFFMAN
6857
REGISTERED
SURVEYOR

VILLAGE SURVEYING CO.
THOMAS M. COFFMAN, PS
202 THIRD STREET, FAIRPORT HARBOR OH 44077
(216) 357-1359

SITE PLAN
— FOR —
CHARLES CALDWELL

KNOWN AS BEING A PART OF LOT 24 AND SITUATED IN THE TOWNSHIP OF LEROY, THE COUNTY OF LAKE, STATE OF OHIO.

THIS PLAT WAS PREPARED BY ME AND IS TRUE AND ACCURATE TO THE BEST OF MY KNOWLEDGE AND BELIEF.

Thomas M. Coffman PS
THOMAS M. COFFMAN NO. 6857