SITE PLAN

LEROY TWP. , LAKE COUNTY, OHIO

for: JIM OZINGA
CLIENT / OWNER

ADDRESS STREET CITY ZIP

SUBDIVISION NAME | LOT 30 | TRACT

VOL. - PG. | VOLUME 78- | PAGE LEROY-THOMPSON RD.

SUBLOT NO. STREET | PERM. PARCEL NO. STREET

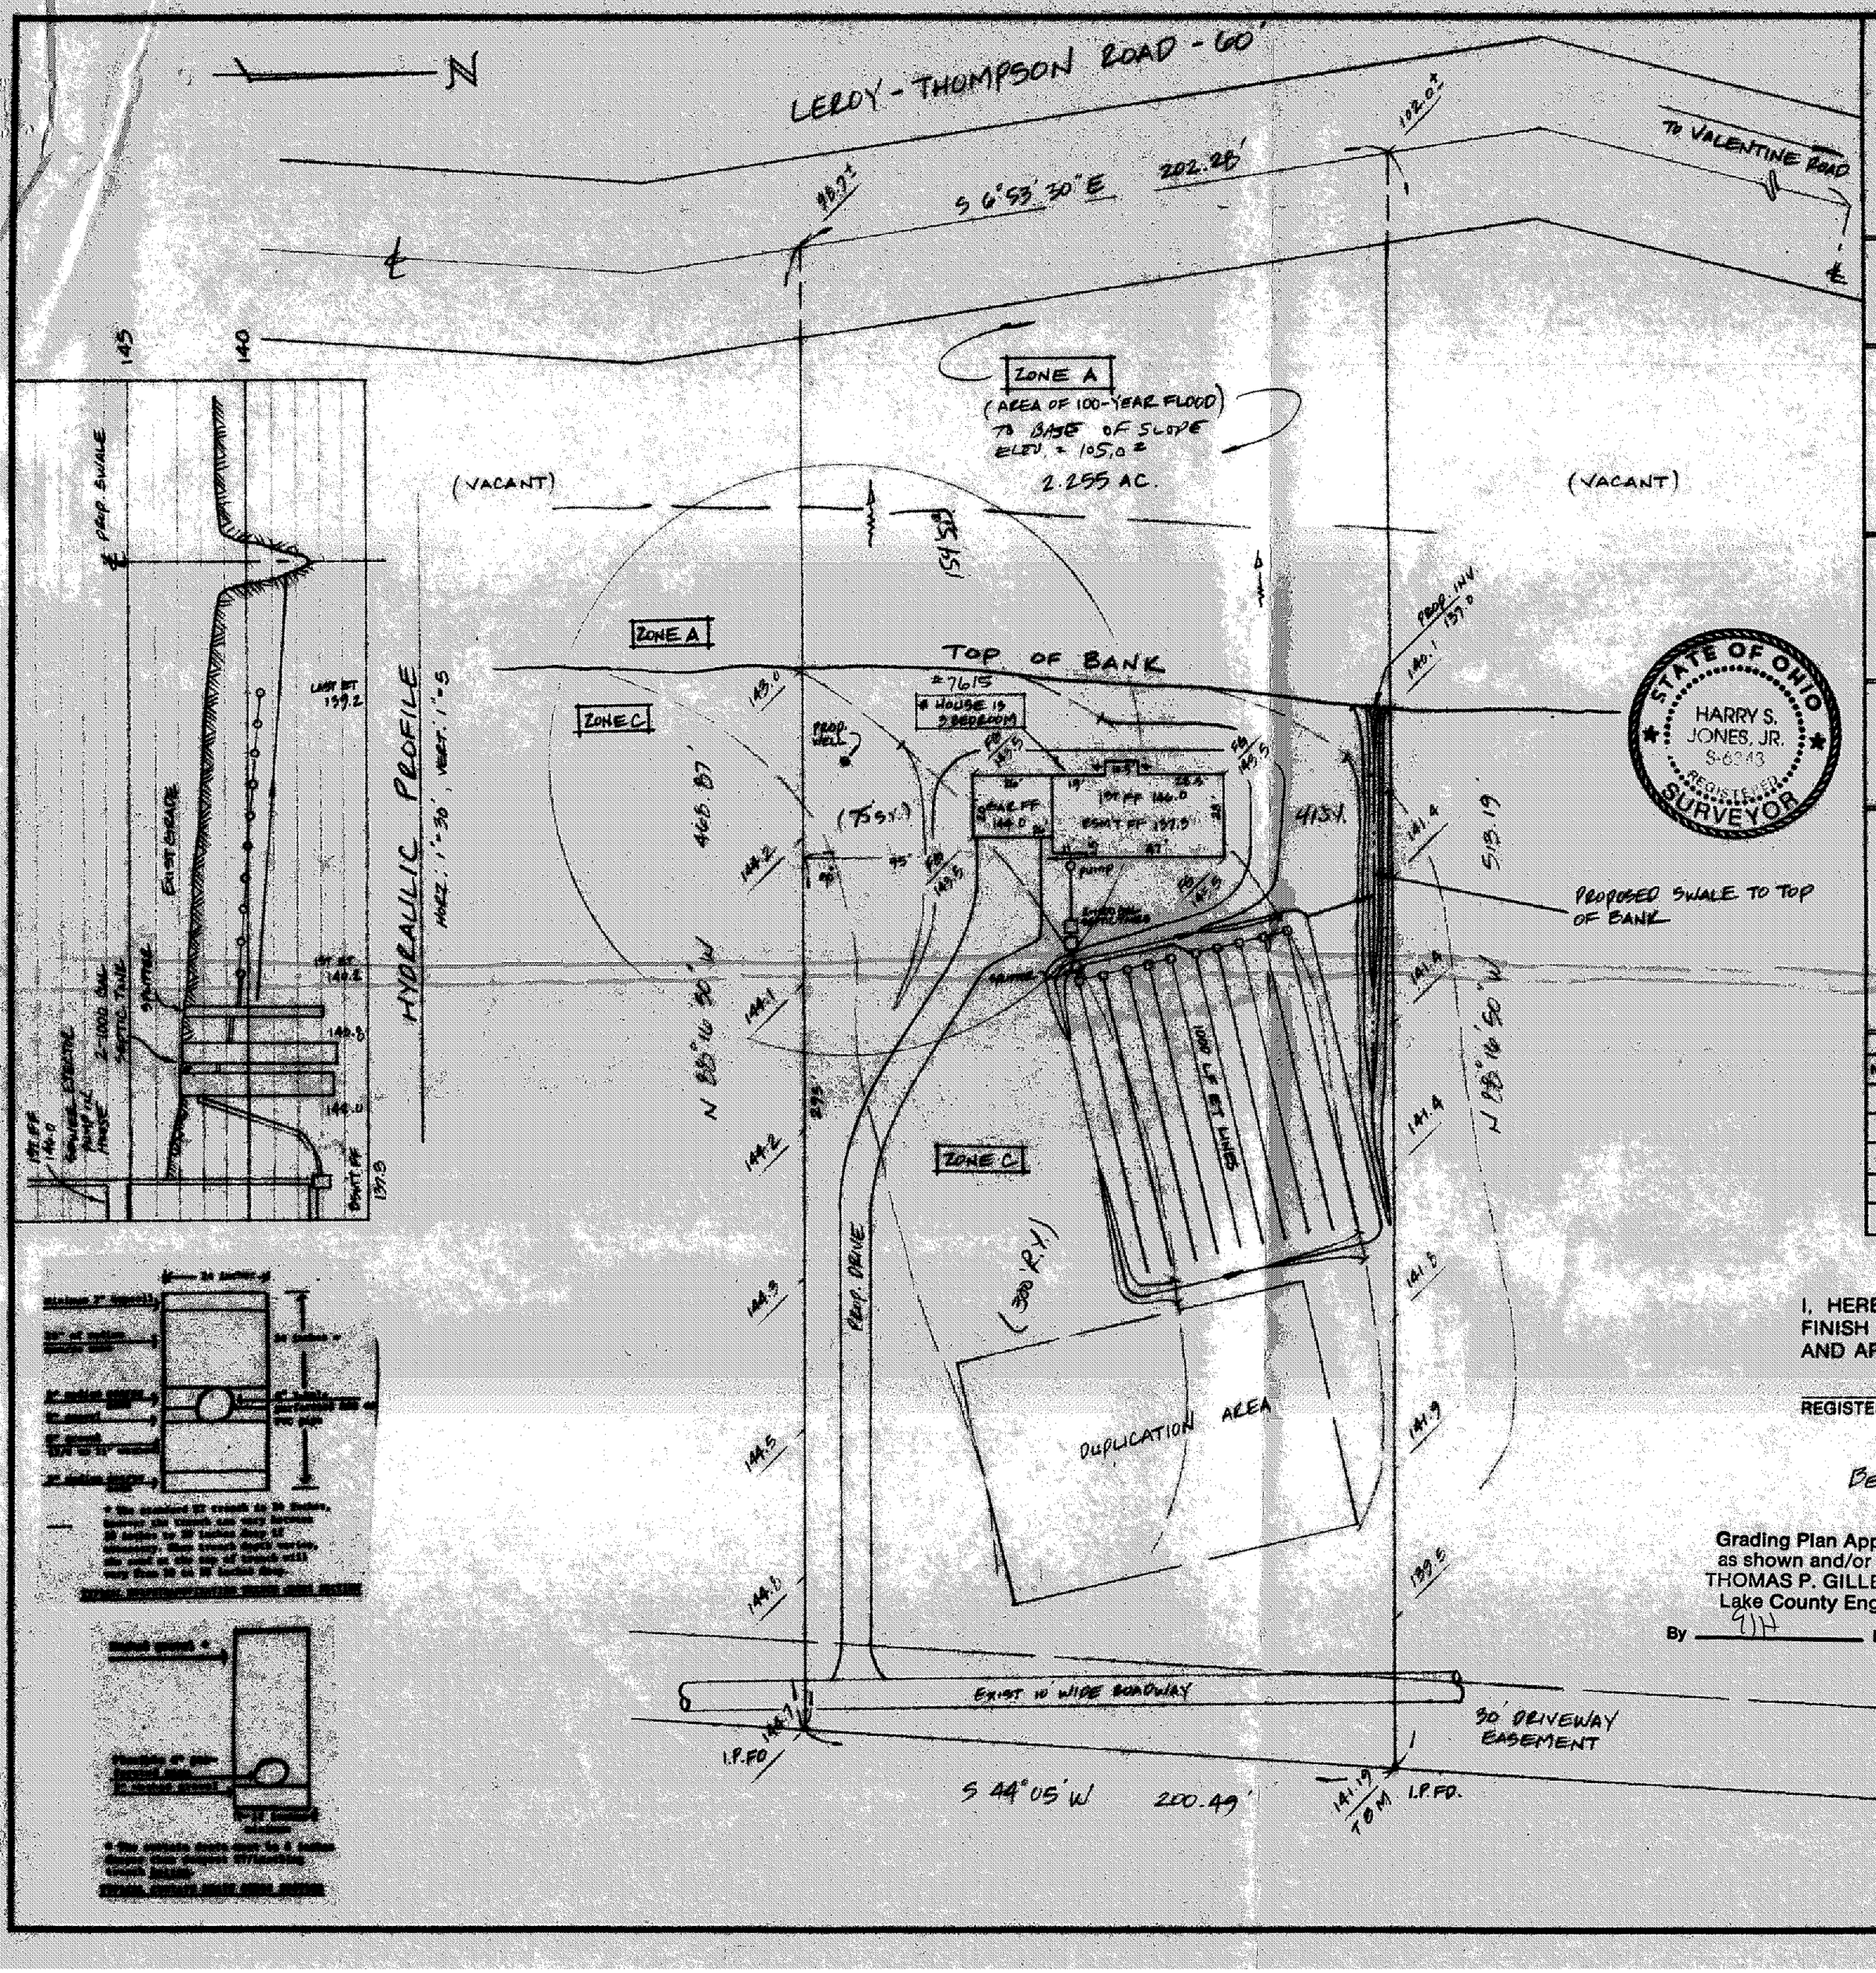

STATE OF OHIO
HARRY S. JONES, JR.
S-6343
REGISTERED SURVEYOR

LEGEND

SANITARY MANHOLE	●—	WATER VALVE (GAS)	—◆—
STORM MANHOLE	●—	WATER METER (GAS)	—▭—
INLET OR CATCH BASIN	■—	AS BUILT ELEVATION	100.0
HYDRANT	—⊙—	INDICATES DIRECTION OF SURFACE DRAINAGE	
EXISTING CONTOURS	———		
PROPOSED CONTOURS	———		
EXIST. ELEV.	100.0	PROP. ELEV.	100.0

REMARKS

ALL BOUNDARY DATA SHOWN WAS OBTAINED FROM (DEEDS, RECORDED SUBDIVISION PLAT OR OTHER PUBLIC RECORDS)

LOCATIONS AS SHOWN OF ADJACENT WELLS AND SEPTIC TANKS OBTAINED FROM LAKE COUNTY HEALTH DEPARTMENT

DESIGN CERTIFICATION

THIS PLAT WAS PREPARED BY ME, AND IS CORRECT TO THE BEST OF MY KNOWLEDGE AND BELIEF.

NAME SURVEYOR REGISTRATION NO. 6343

CHECK LIST

NO. OF BEDROOMS
DIMENSIONS
BEARINGS
TIE TO NEAREST STREET
SUBLOT NO. PARCEL NO.
SURROUNDING OWNERS
BLDG. DIMENSIONS FIN. GR.
BLDG. TIES FL'R. GRADES
APRON TYPE WIDTH THICKNESS
SIDEWALK TYPE WIDTH THICKNESS
CULVERT TYPE DIA. LENGTH
ROCK OUTCROPPINGS

WATER MAIN SIZE, LOCATION
SAN. SEWER SIZE % GR. LOC.
SAN. MH. CAST. ELEV. INV. ELEV.
SAN. CONN. SIZE, LOC. DEPTH
STORM SEWER SIZE % GR. LOC.
STORM MH. CAST ELEV. INV. ELEV.
PAV'T TYPE GRADE CURBS
GAS LINE LOC. SIZE PRESSURE
SEPTIC TANK LOCATION & DUPLICATION AREA
WELL LOCATION
ISOLATION RADIUS FROM WELL

REVISIONS		
NO.	DATE	BY
1	4-14-92	HT
2		
3		
4		
5		

PLAN PREPARED BY:
BABCOCK • JONES & ASSOCIATES, INC.
PAINESVILLE, OHIO

DRAWN BY EE | SCALE 1" = 40' | PHONE NO. 357-1811
CHK'D. HT | DATE 4-1-92 | DRAWING NO. 87-279-9
CREW CHIEF W.B. | APP'D. HT

"AS BUILT" CERTIFICATION

I, HEREBY CERTIFY THAT THE CIRCLED GRADES ARE EXISTING FINISH GRADES CHECKED IN THE FIELD ON _____, 19 ____ AND ARE CORRECT TO THE BEST OF MY KNOWLEDGE AND BELIEF.

REGISTERED SURVEYOR REG. NO.

BENCHMARK: TOP I.P. NORTHEAST CORNER OF PARCEL ELEV. = 141.19

Grading Plan Approved
as shown and/or noted
THOMAS P. GILLES, P.E.
Lake County Engineer
By TPG Date 4/7/92

"I, the undersigned hereby certify that this topography indicated by 6", 1' or 2' contours, and elevations shown hereon represent an actual field survey made by me on the 23rd day of March, 19 92 and that the elevations were taken at appropriate intervals and that as of that date they existed as indicated hereon."

Name

6343
Reg. No.