SITE PLAN
TROY OAKS HOMES, LEROY TWP.
SUBLOT 32 ~ SUNSHINE ACRES No. 2

F.F. = 1152.29 ORIGINAL LOT 6 LEROY TWP. 9-13-96

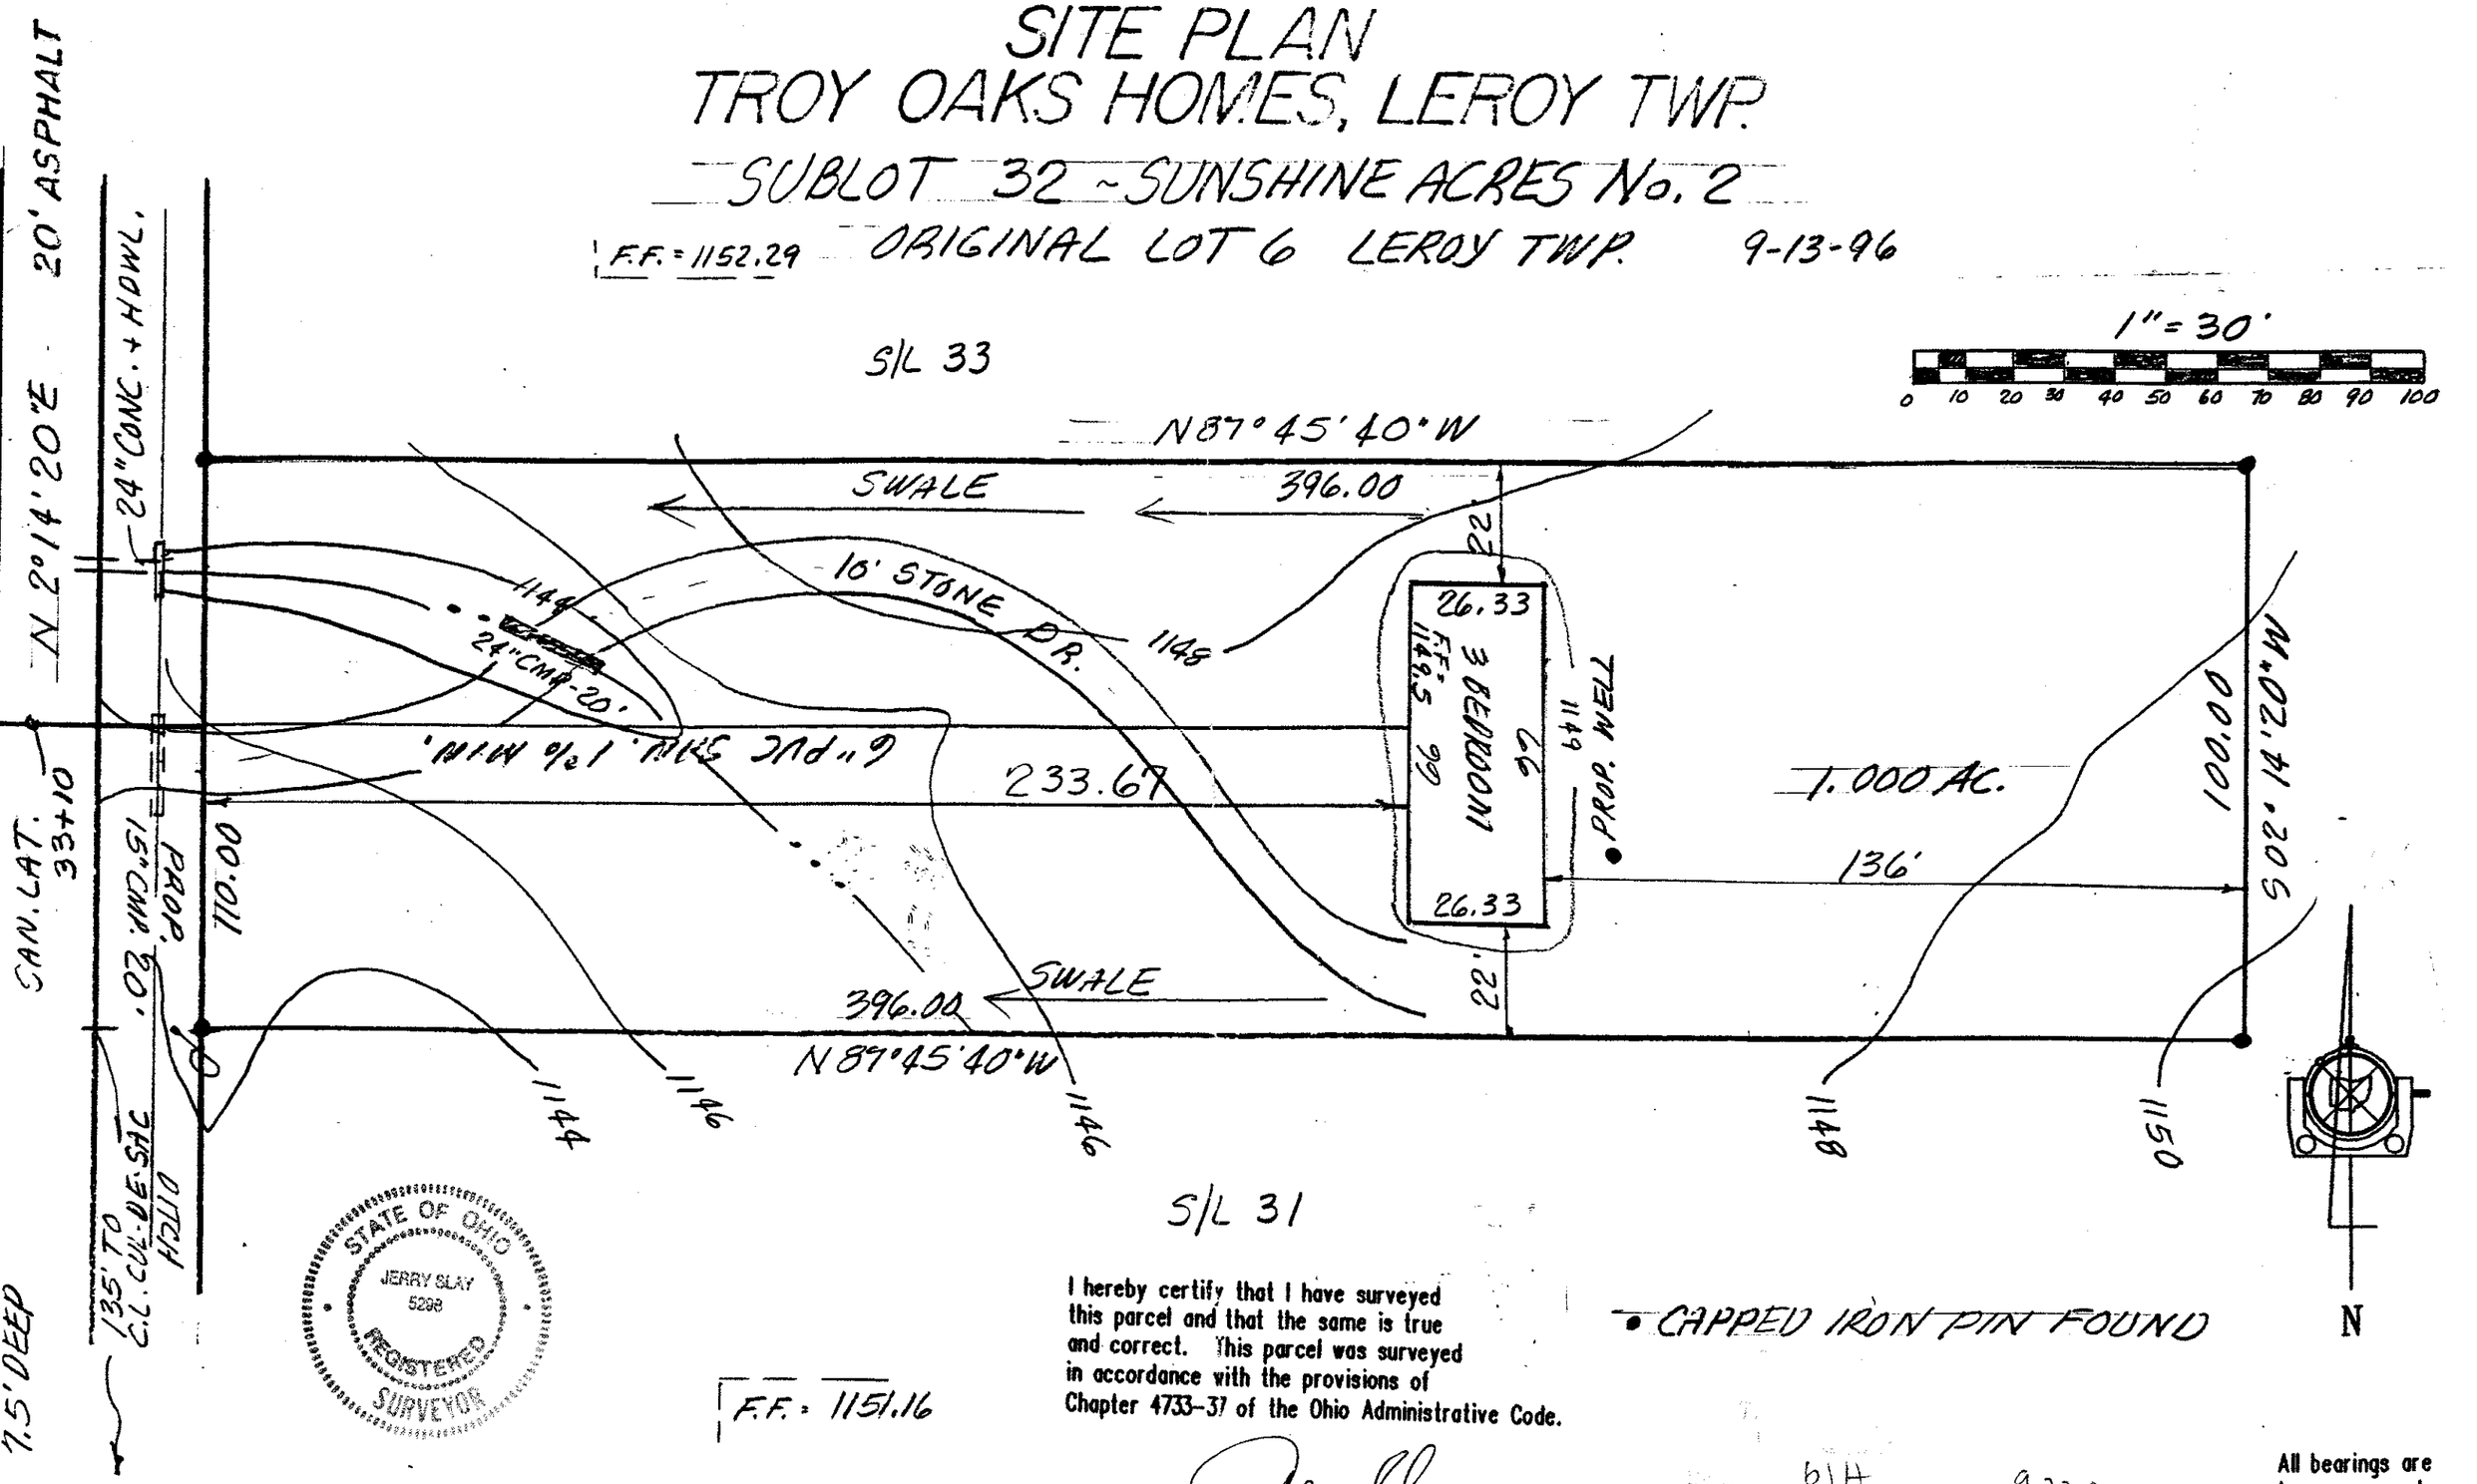

STATE OF OHIO
JERRY SLAY
5298
REGISTERED
SURVEYOR

I hereby certify that I have surveyed this parcel and that the same is true and correct. This parcel was surveyed in accordance with the provisions of Chapter 4733-37 of the Ohio Administrative Code.

bJH 9-23-96

All bearings are to an assumed meridian and indicate angles only