TYPICAL EVAPOTRANSPIRATION TRENCH CROSS SECTION

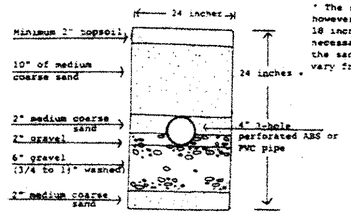

* The standard ET trench is 24 inches however the trench can vary between 18 inches to 30 inches deep if necessary. When trench depth varies, the sand at the top of trench will vary from 10 to 18 inches deep.

TYPICAL LEACHING TRENCH CROSS SECTION

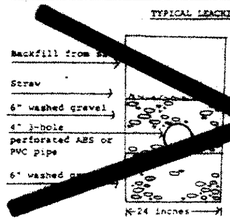

* The standard leach 24 inches deep the trench can vary to 30 inches deep ary. Gravel requirement ard - amount of backfill uld vary.

TYPICAL CURTAIN DRAIN CROSS SECTION

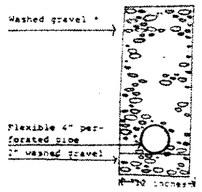

* The curtain drain must be 6 inches deeper than deepest ET/Leaching trench bottom.

TRENCH DETAILS

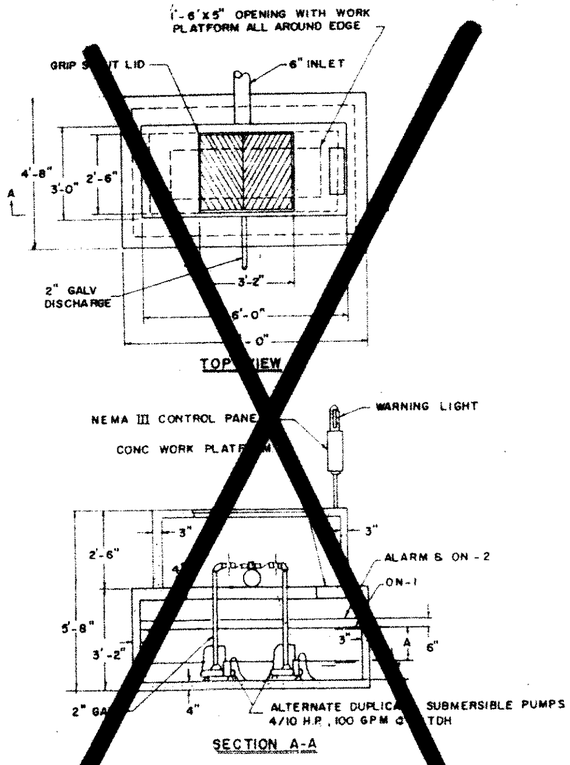

500 GALLON DOSING TANK

NTS

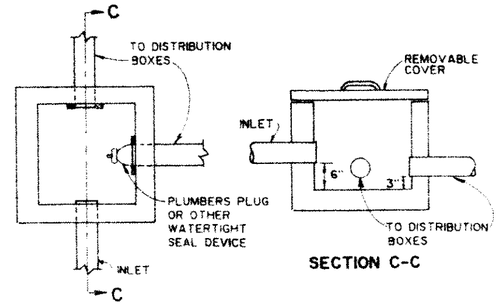

SPLITTER BOX DETAIL

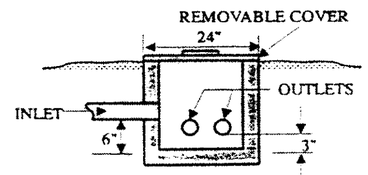

DISTRIBUTION BOX SECTION

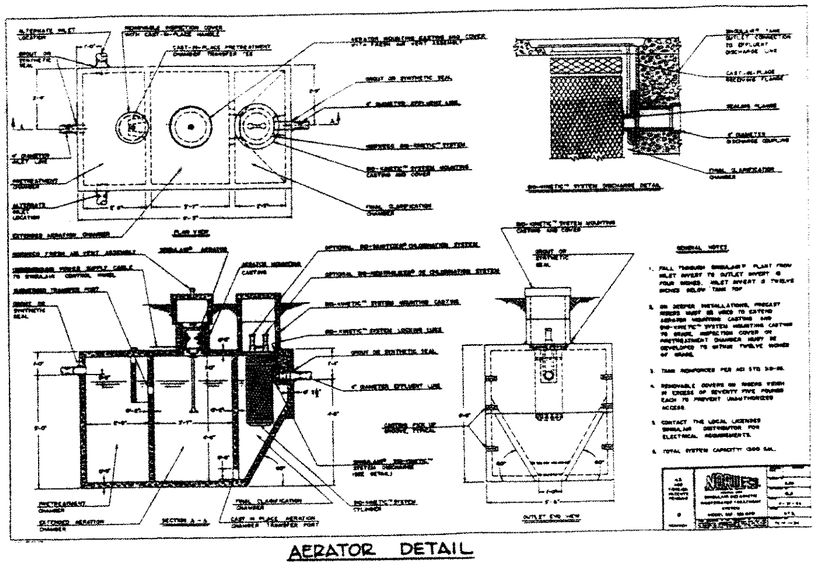

AERATOR DETAIL

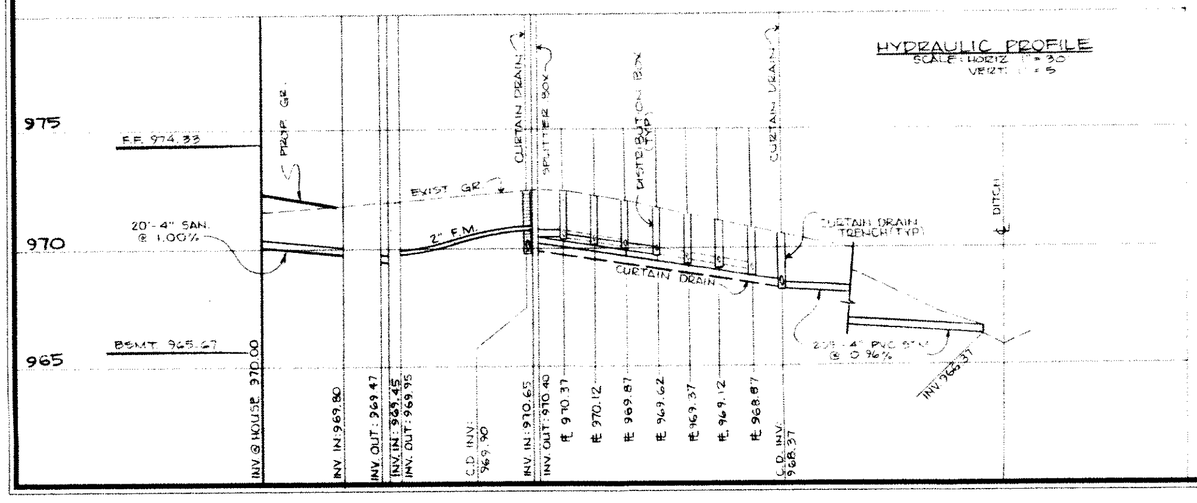

2 / 2

RUSTH1-9603