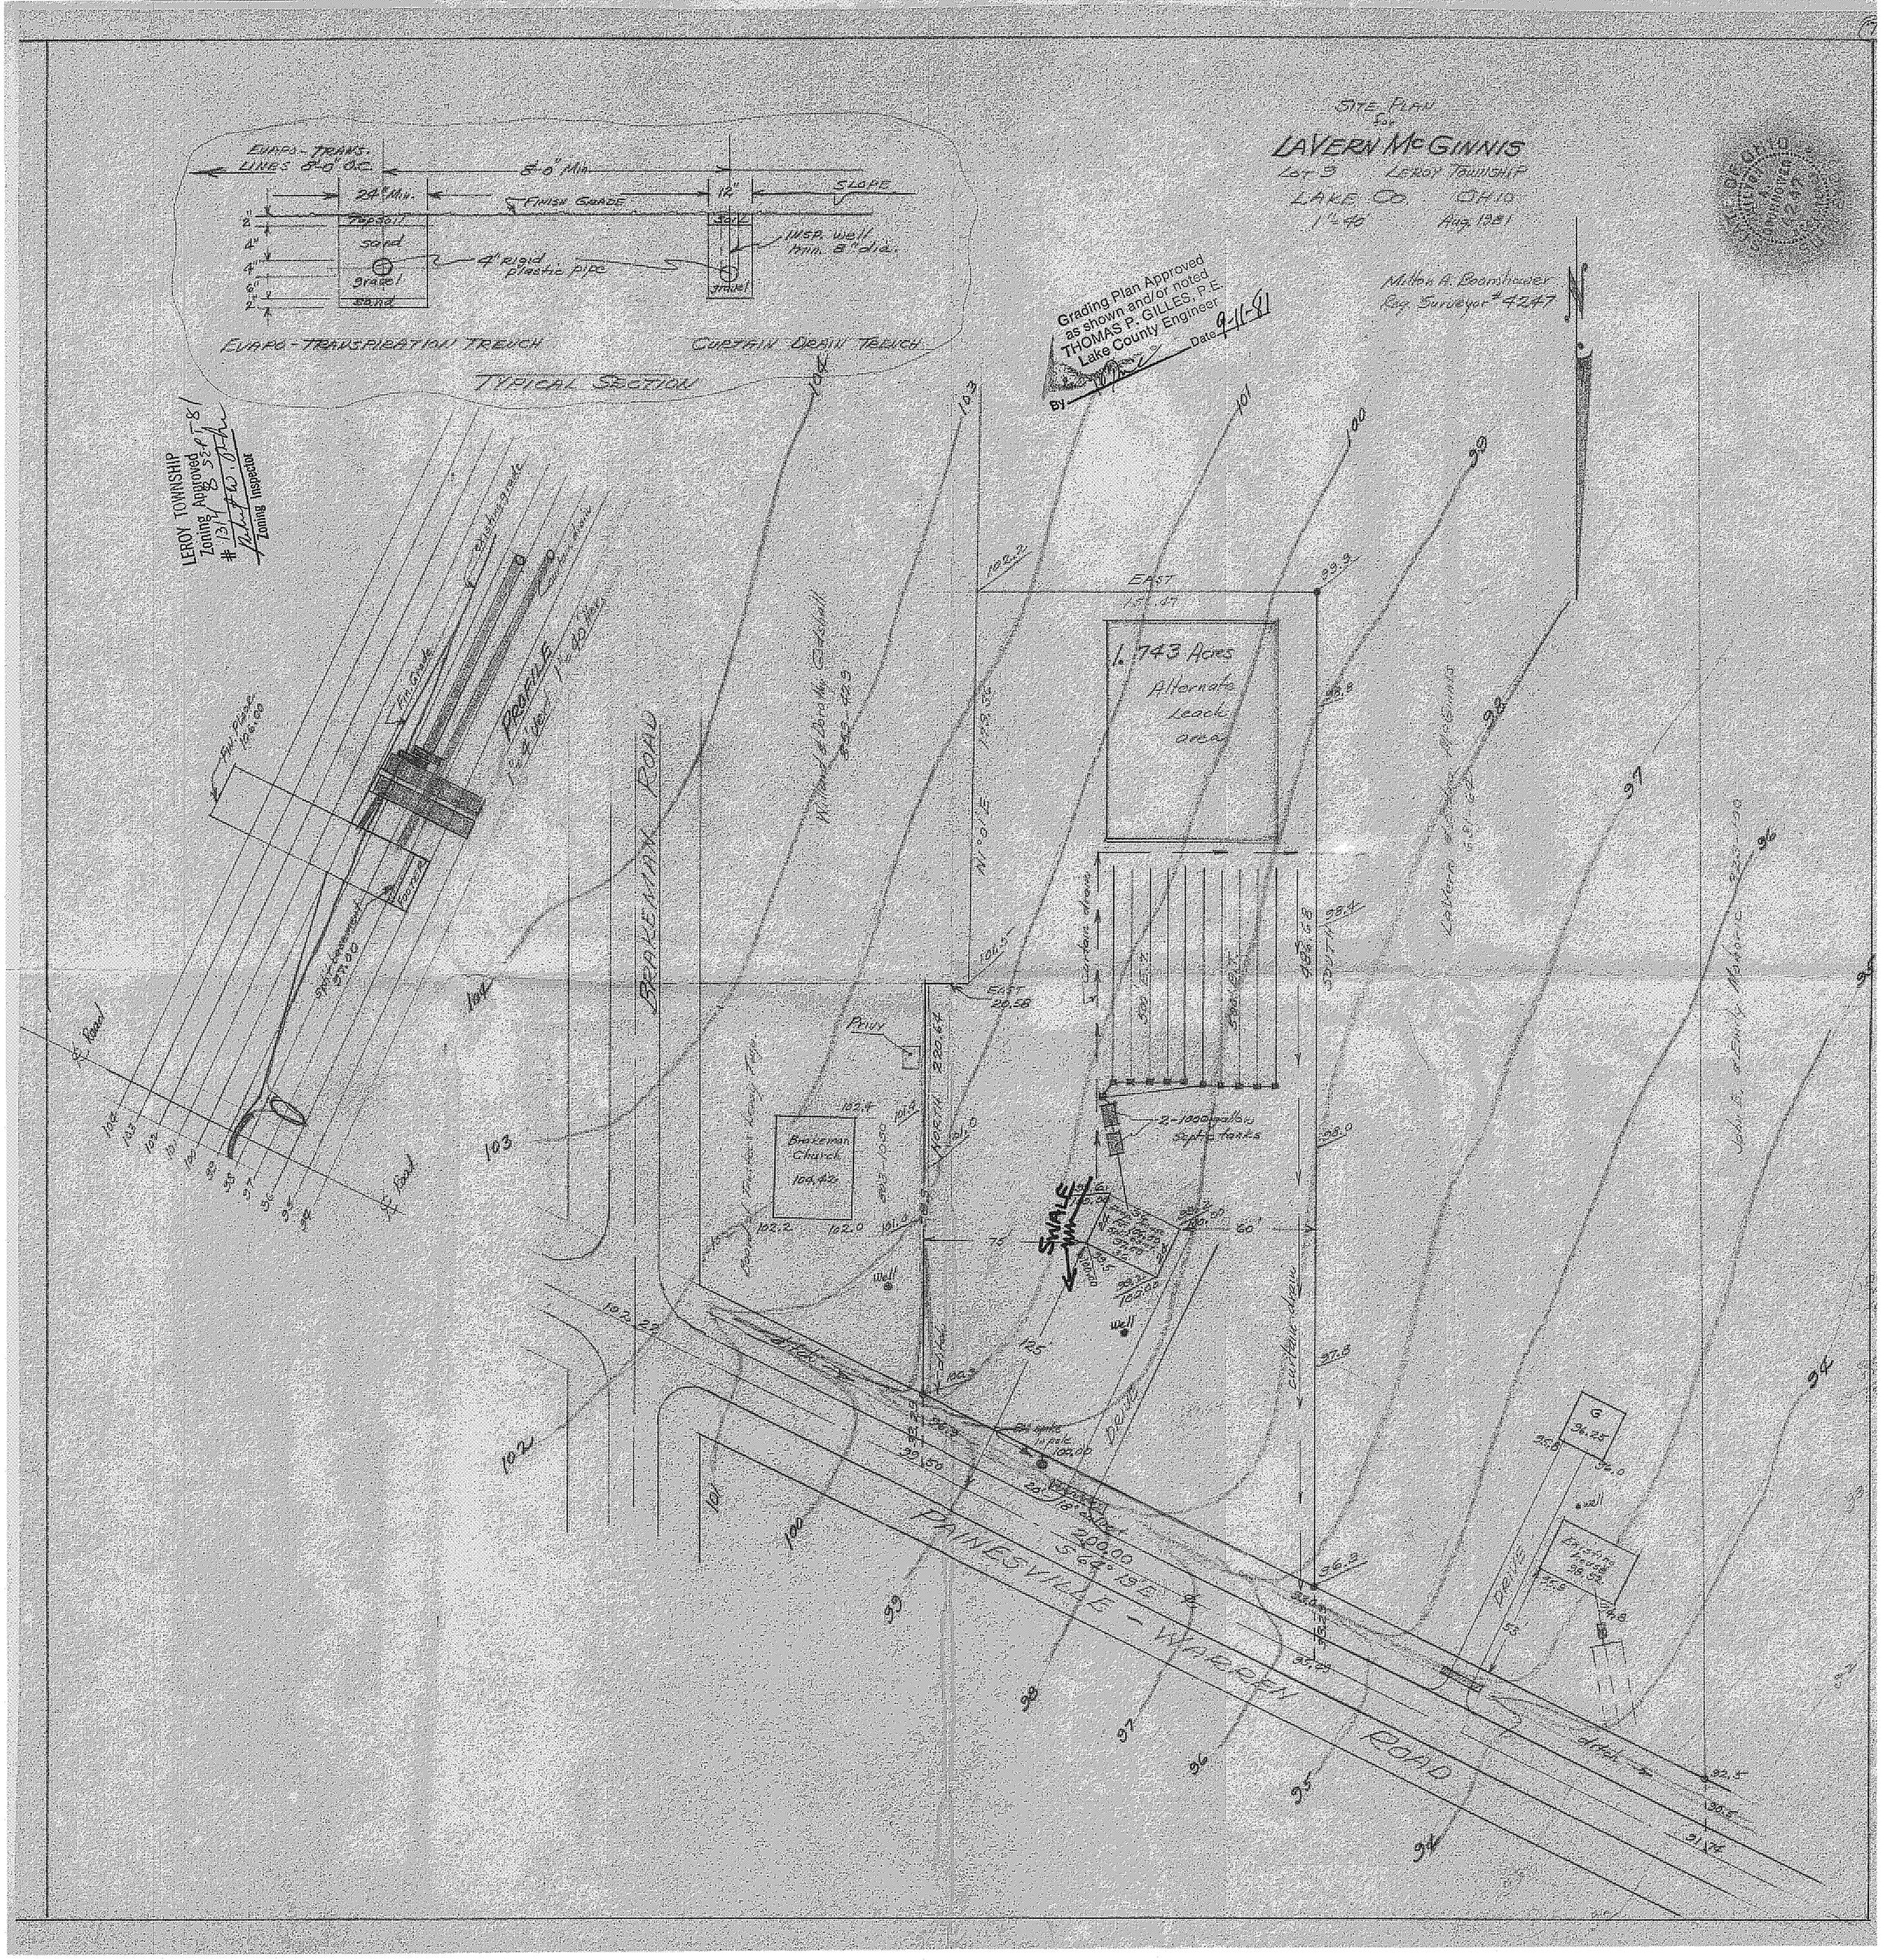
SITE PLAN
for
LAVERN McGINNIS
LOT 9 LEROY TOWNSHIP
LAKE CO. OHIO
1"=40' Aug. 1981
Milton A. Boomhower
Reg. Surveyor # 4247
Grading Plan Approved
as shown and/or noted
THOMAS P. GILLES, P.E.
Lake County Engineer
By
Date 9-11-81
LEROY TOWNSHIP
Zoning Approved
Zoning Inspector
EVAPO-TRANS. LINES 8'-0" O.C.
8'-0" Min.
24" Min.
12"
SLOPE
FINISH GRADE
Topsoil
sand
gravel
sand
4" rigid plastic pipe
INSP. well min. 8" dia.
EVAPO-TRANSPIRATION TRENCH
CURTAIN DRAIN TRENCH
TYPICAL SECTION
1.743 Acres
Alternate Leach area
EAST
BRAKEMAN ROAD
PROFILE
Brakeman Church
NORTH
SWALE
2-1000 gallon septic tanks
Well
PAINESVILLE - WARREN ROAD
DRIVE
Existing house
G
Lavern McGinnis
Lake County Monroe