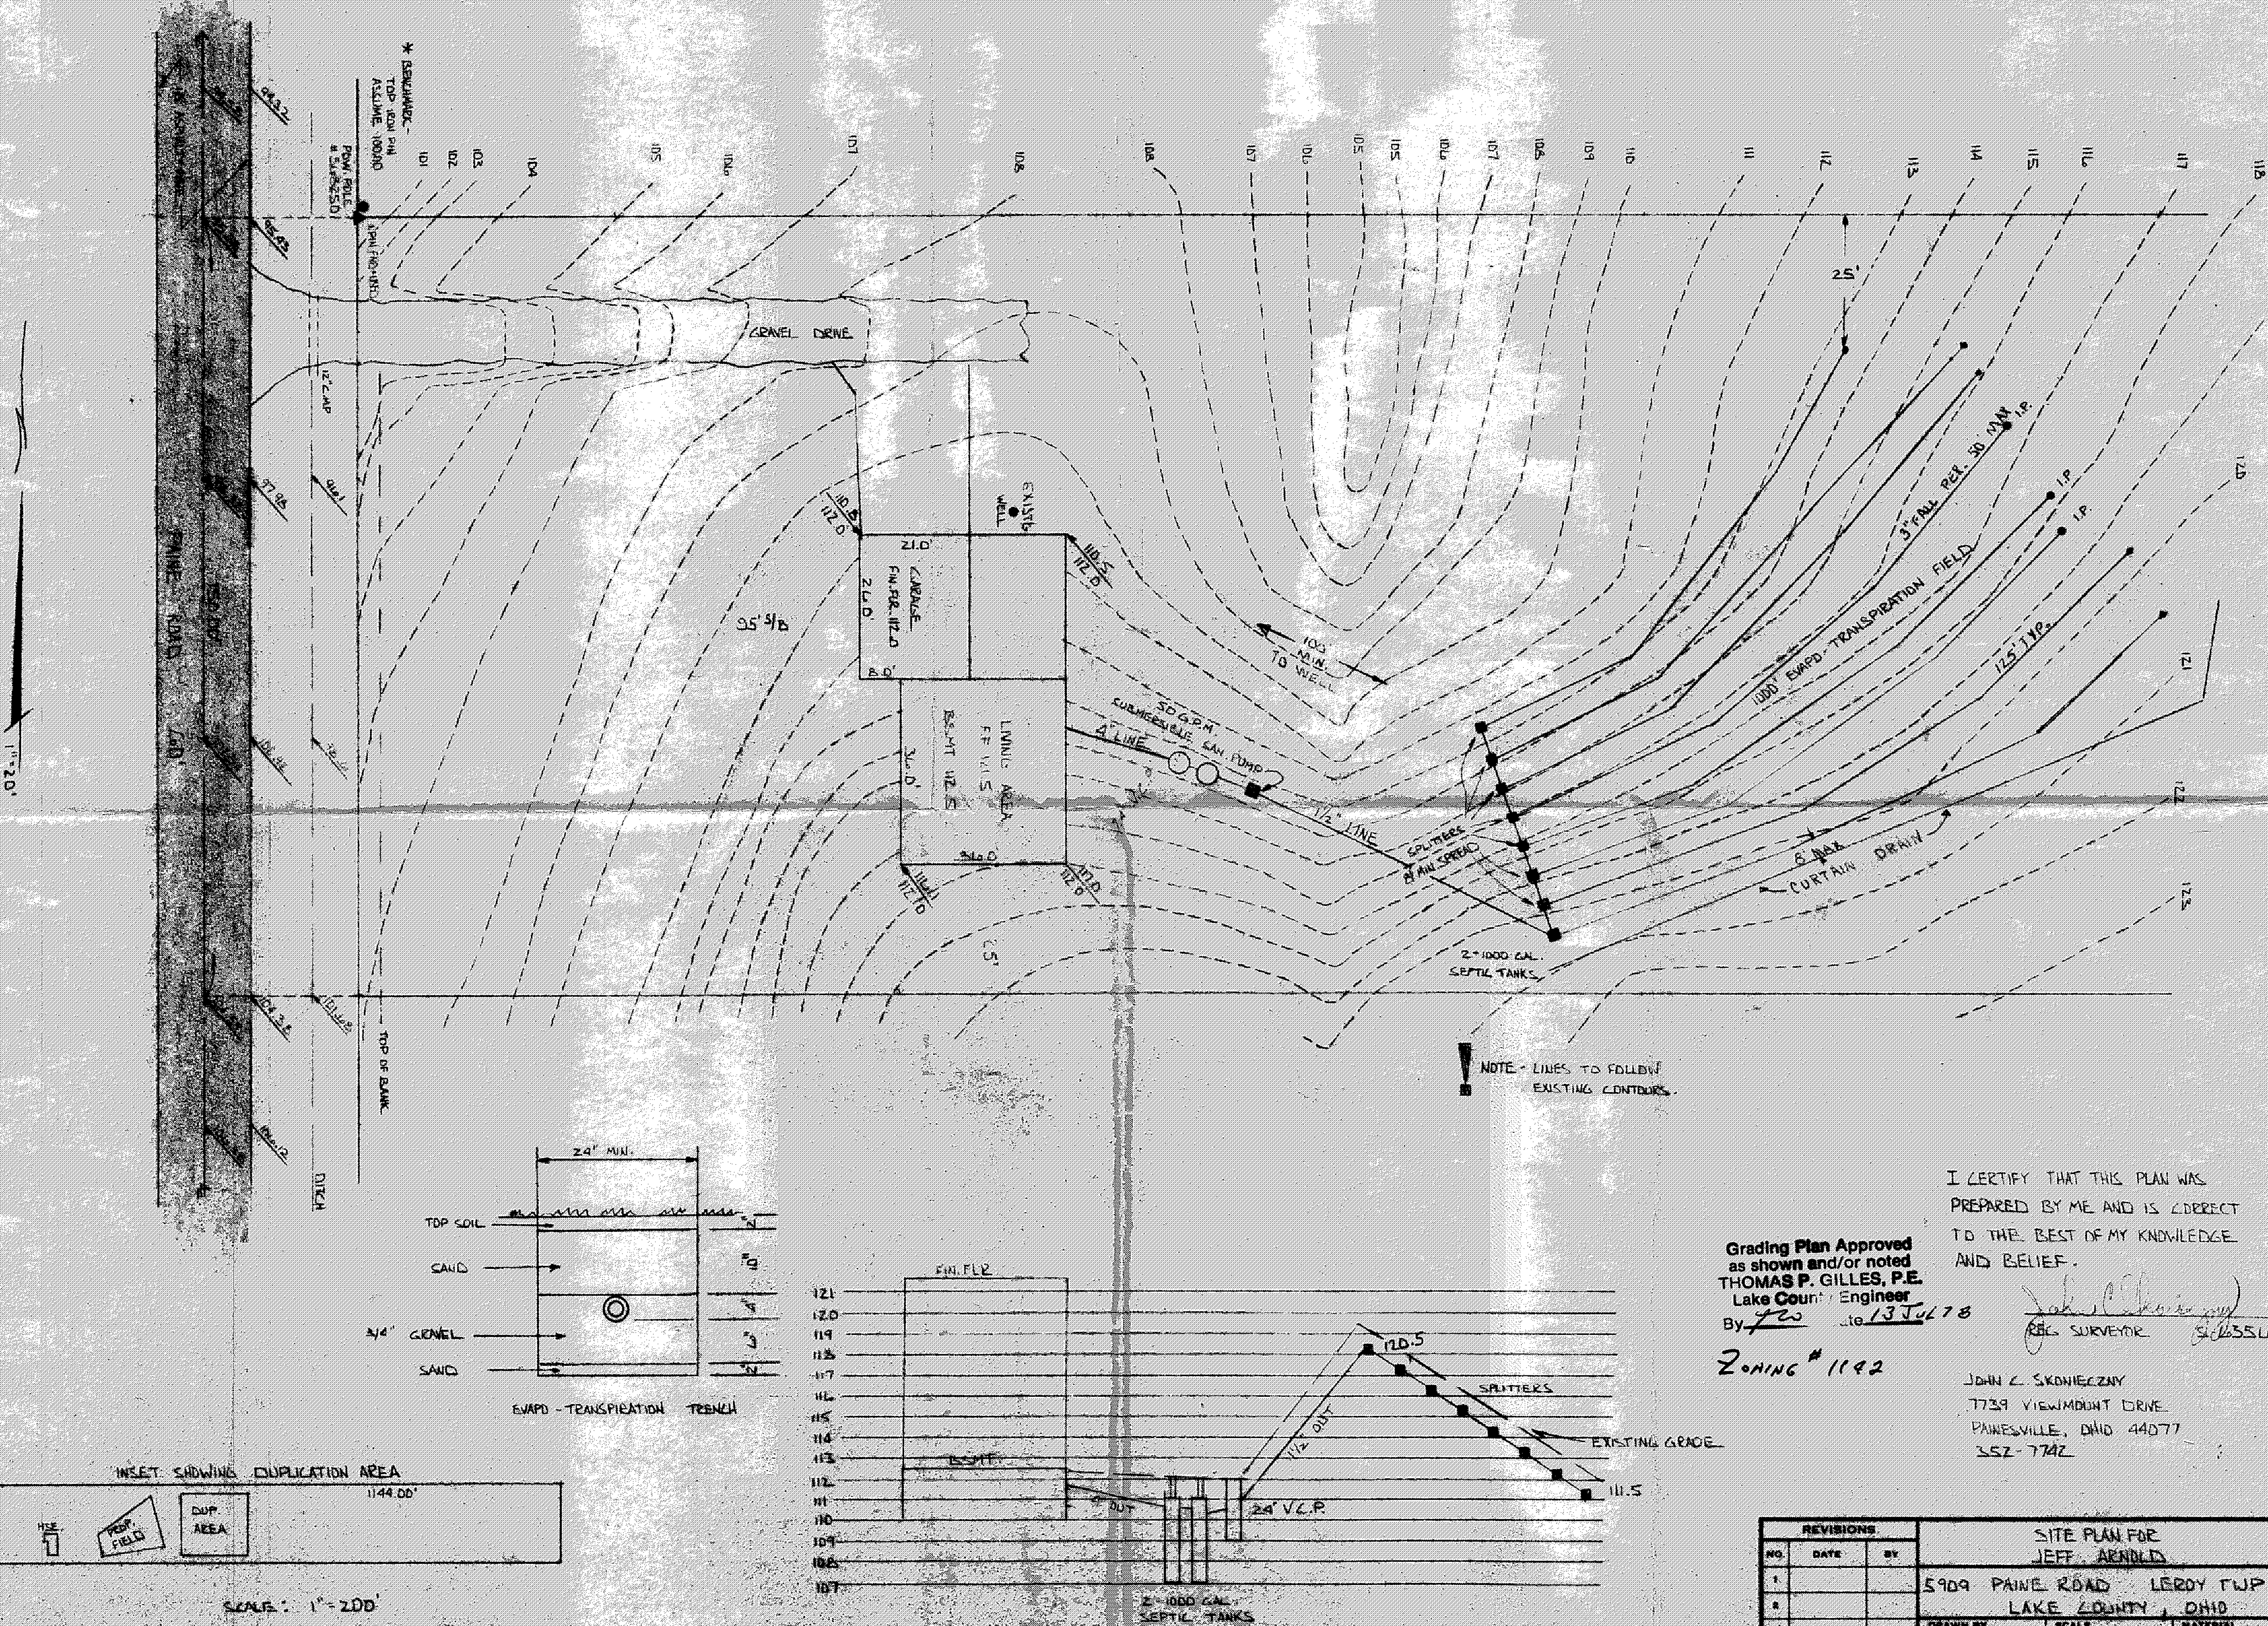

Grading Plan Approved
as shown and/or noted
THOMAS P. GILLES, P.E.
Lake County Engineer
By ___ Date 13 JUL 78

Zoning # 1142

I CERTIFY THAT THIS PLAN WAS PREPARED BY ME AND IS CORRECT TO THE BEST OF MY KNOWLEDGE AND BELIEF.

REG. SURVEYOR S-6355

JOHN C. SKONIECZNY
7739 VIEWMOUNT DRIVE
PAINESVILLE, OHIO 44077
352-7742

REVISIONS			SITE PLAN FOR JEFF ARNOLD		
NO.	DATE	BY	5909 PAINE ROAD LEROY TWP LAKE COUNTY, OHIO		
1					
2					
3			DRAWN BY SJC	SCALE 1" = 20'	MATERIAL
4			CHK'D JCS	DATE JULY 1978	DRAWING NO.
5			TRACED	APP'D	