SHEET 1 OF 1

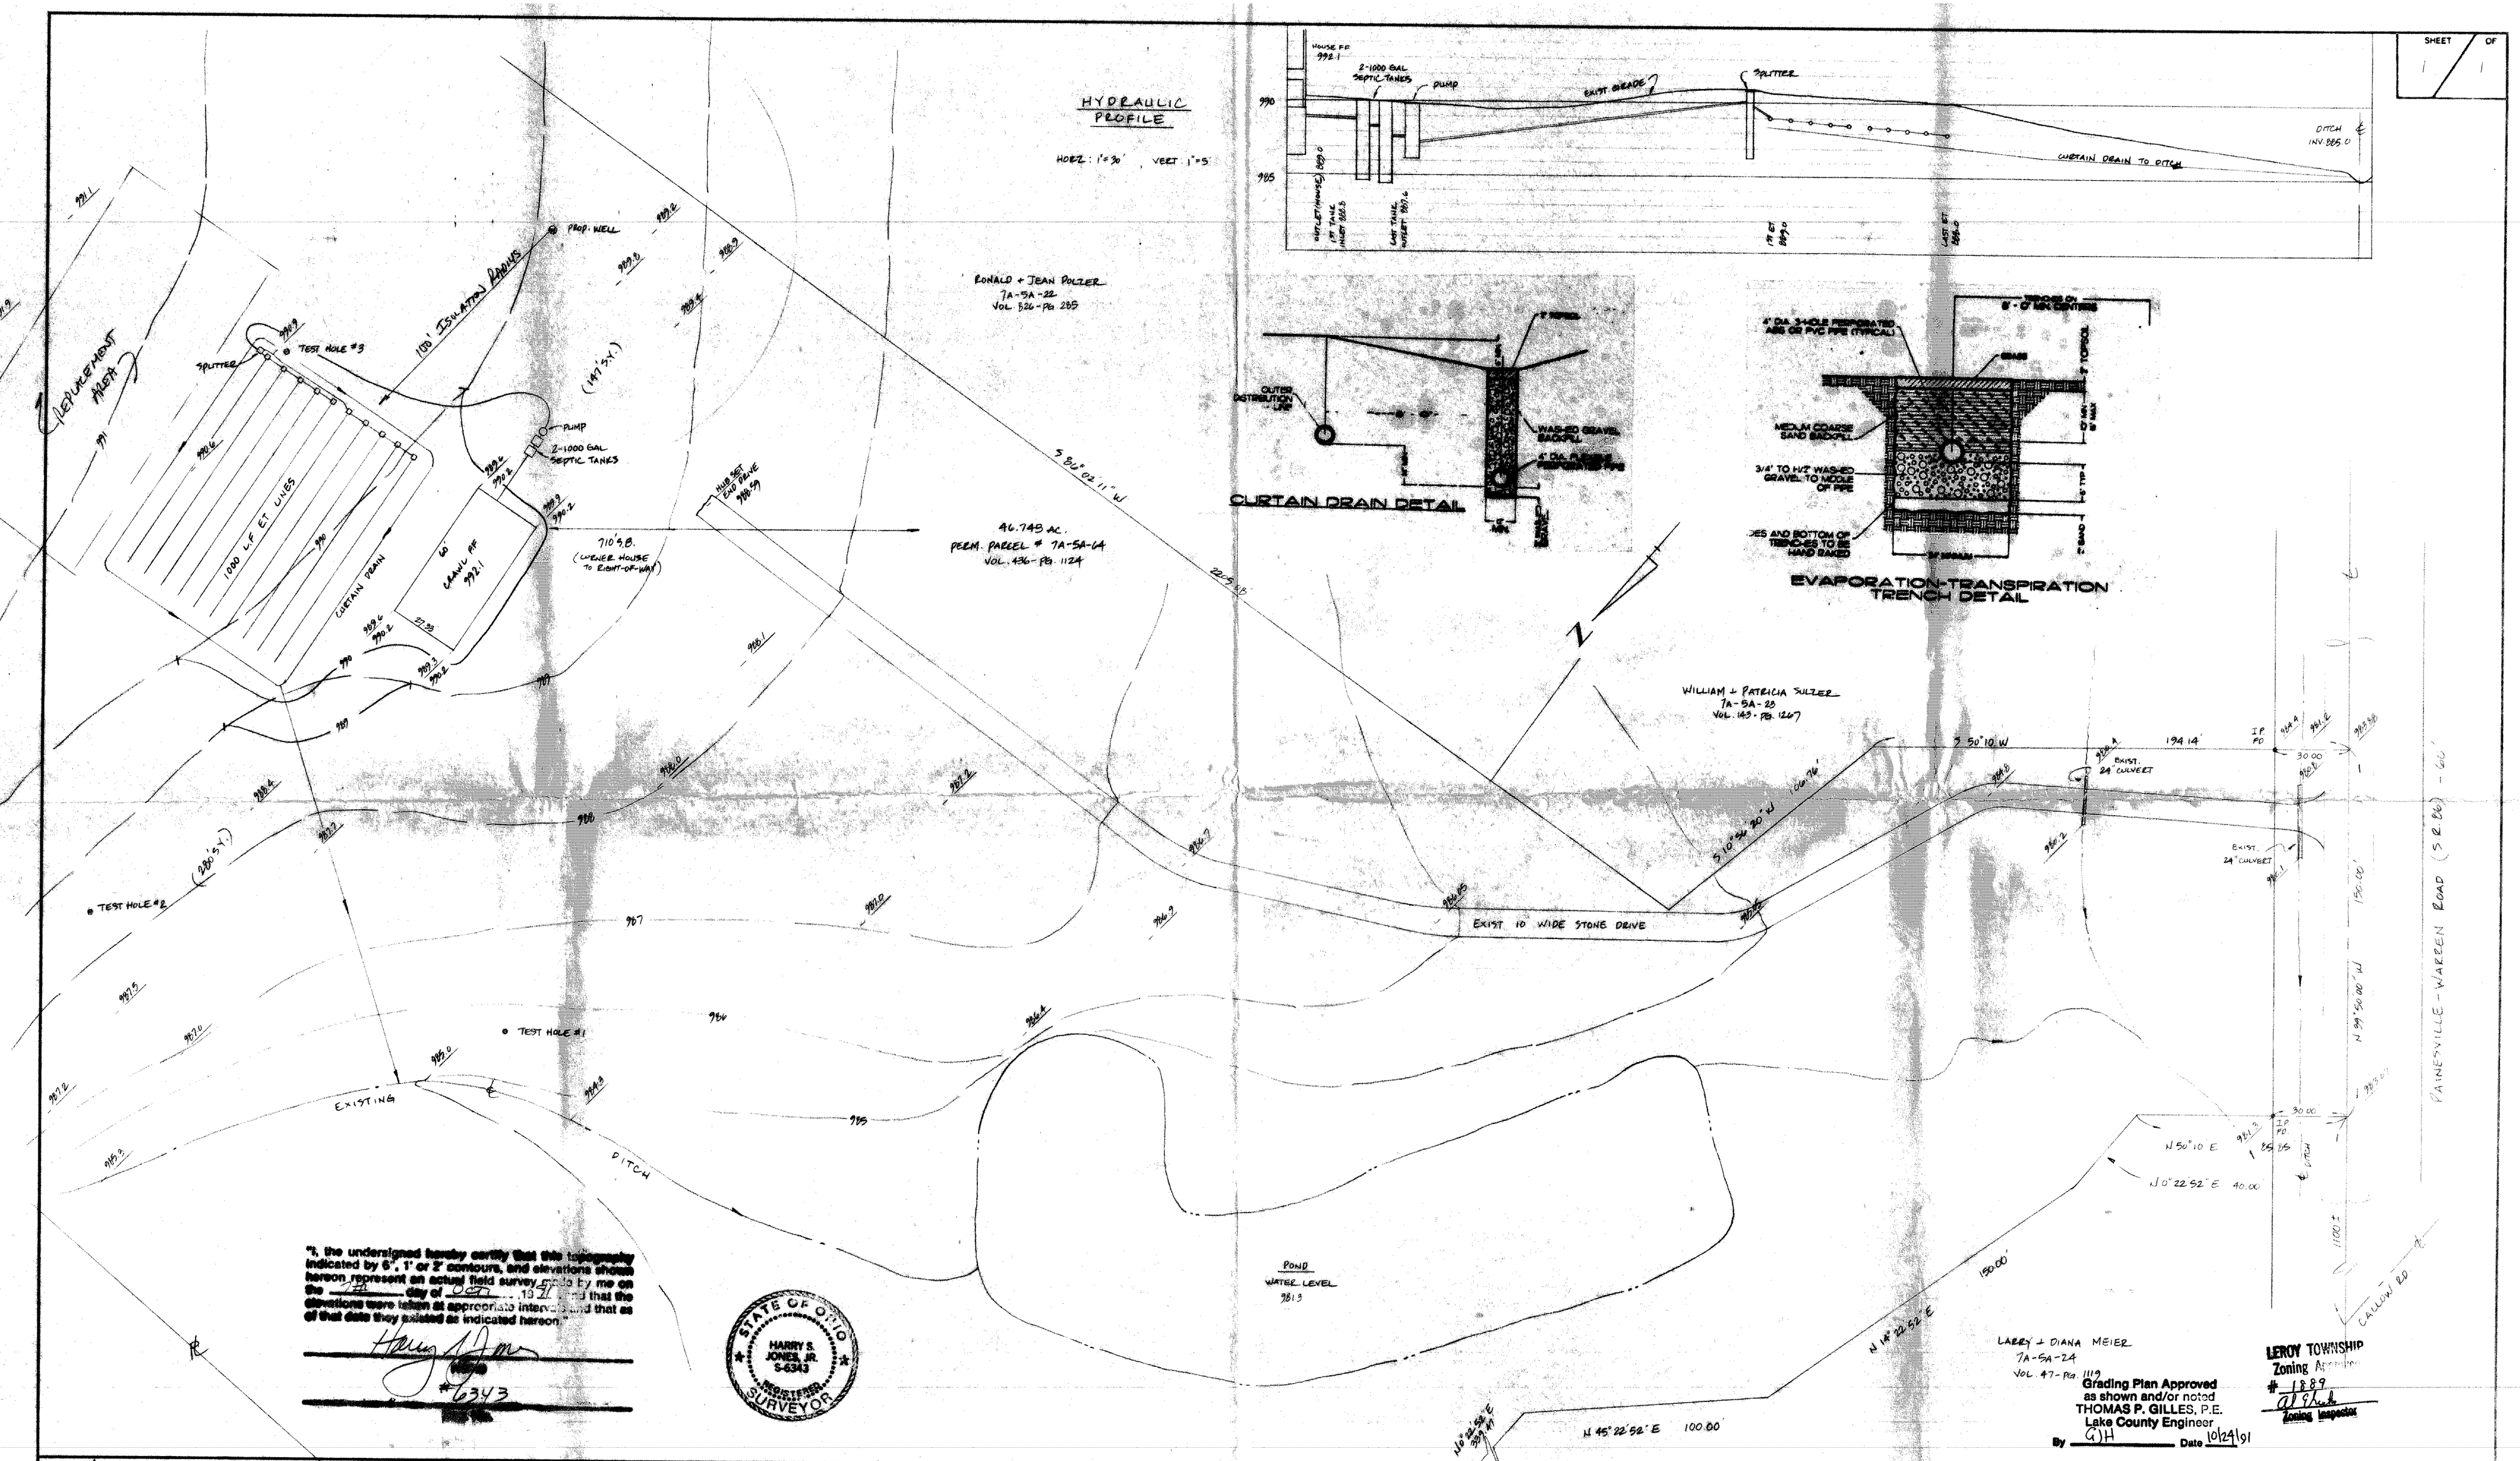

"I, the undersigned hereby certify that the topography indicated by 6", 1' or 2' contours, and elevations shown hereon represent an actual field survey made by me on the 17th day of Oct 1991 and that the elevations were taken at appropriate intervals and that as of that date they existed as indicated hereon."

Harry S. Jones
#6343

STATE OF OHIO
HARRY S. JONES, JR.
S-6343
REGISTERED SURVEYOR

Grading Plan Approved as shown and/or noted
THOMAS P. GILLES, P.E.
Lake County Engineer
By G.H. Date 10/29/91

LEROY TOWNSHIP
Zoning Approval
1889
Zoning Inspector

REV NO.	DESCRIPTION	DATE	BY	CHK'D

SITE PLAN
FOR
JAMES KUNSMAN

BABCOCK, JONES AND ASSOCIATES, INC
CIVIL ENGINEERS - SURVEYORS - LAND PLANNERS
PAINESVILLE OHIO 44077

DATE OCTOBER 1991
DESIGN BY HJ
DRAWN BY
APPROVED BY HJ

BEING A PART OF LOT NOS. 21, 22, + 23
PERM. PARCEL # 7A-5A-64 VOL 436 - PG 1124
LEROY TOWNSHIP, LAKE COUNTY, OHIO

SCALE 1"=30'
JOB NO 91-19E
SHEET 1 OF 1