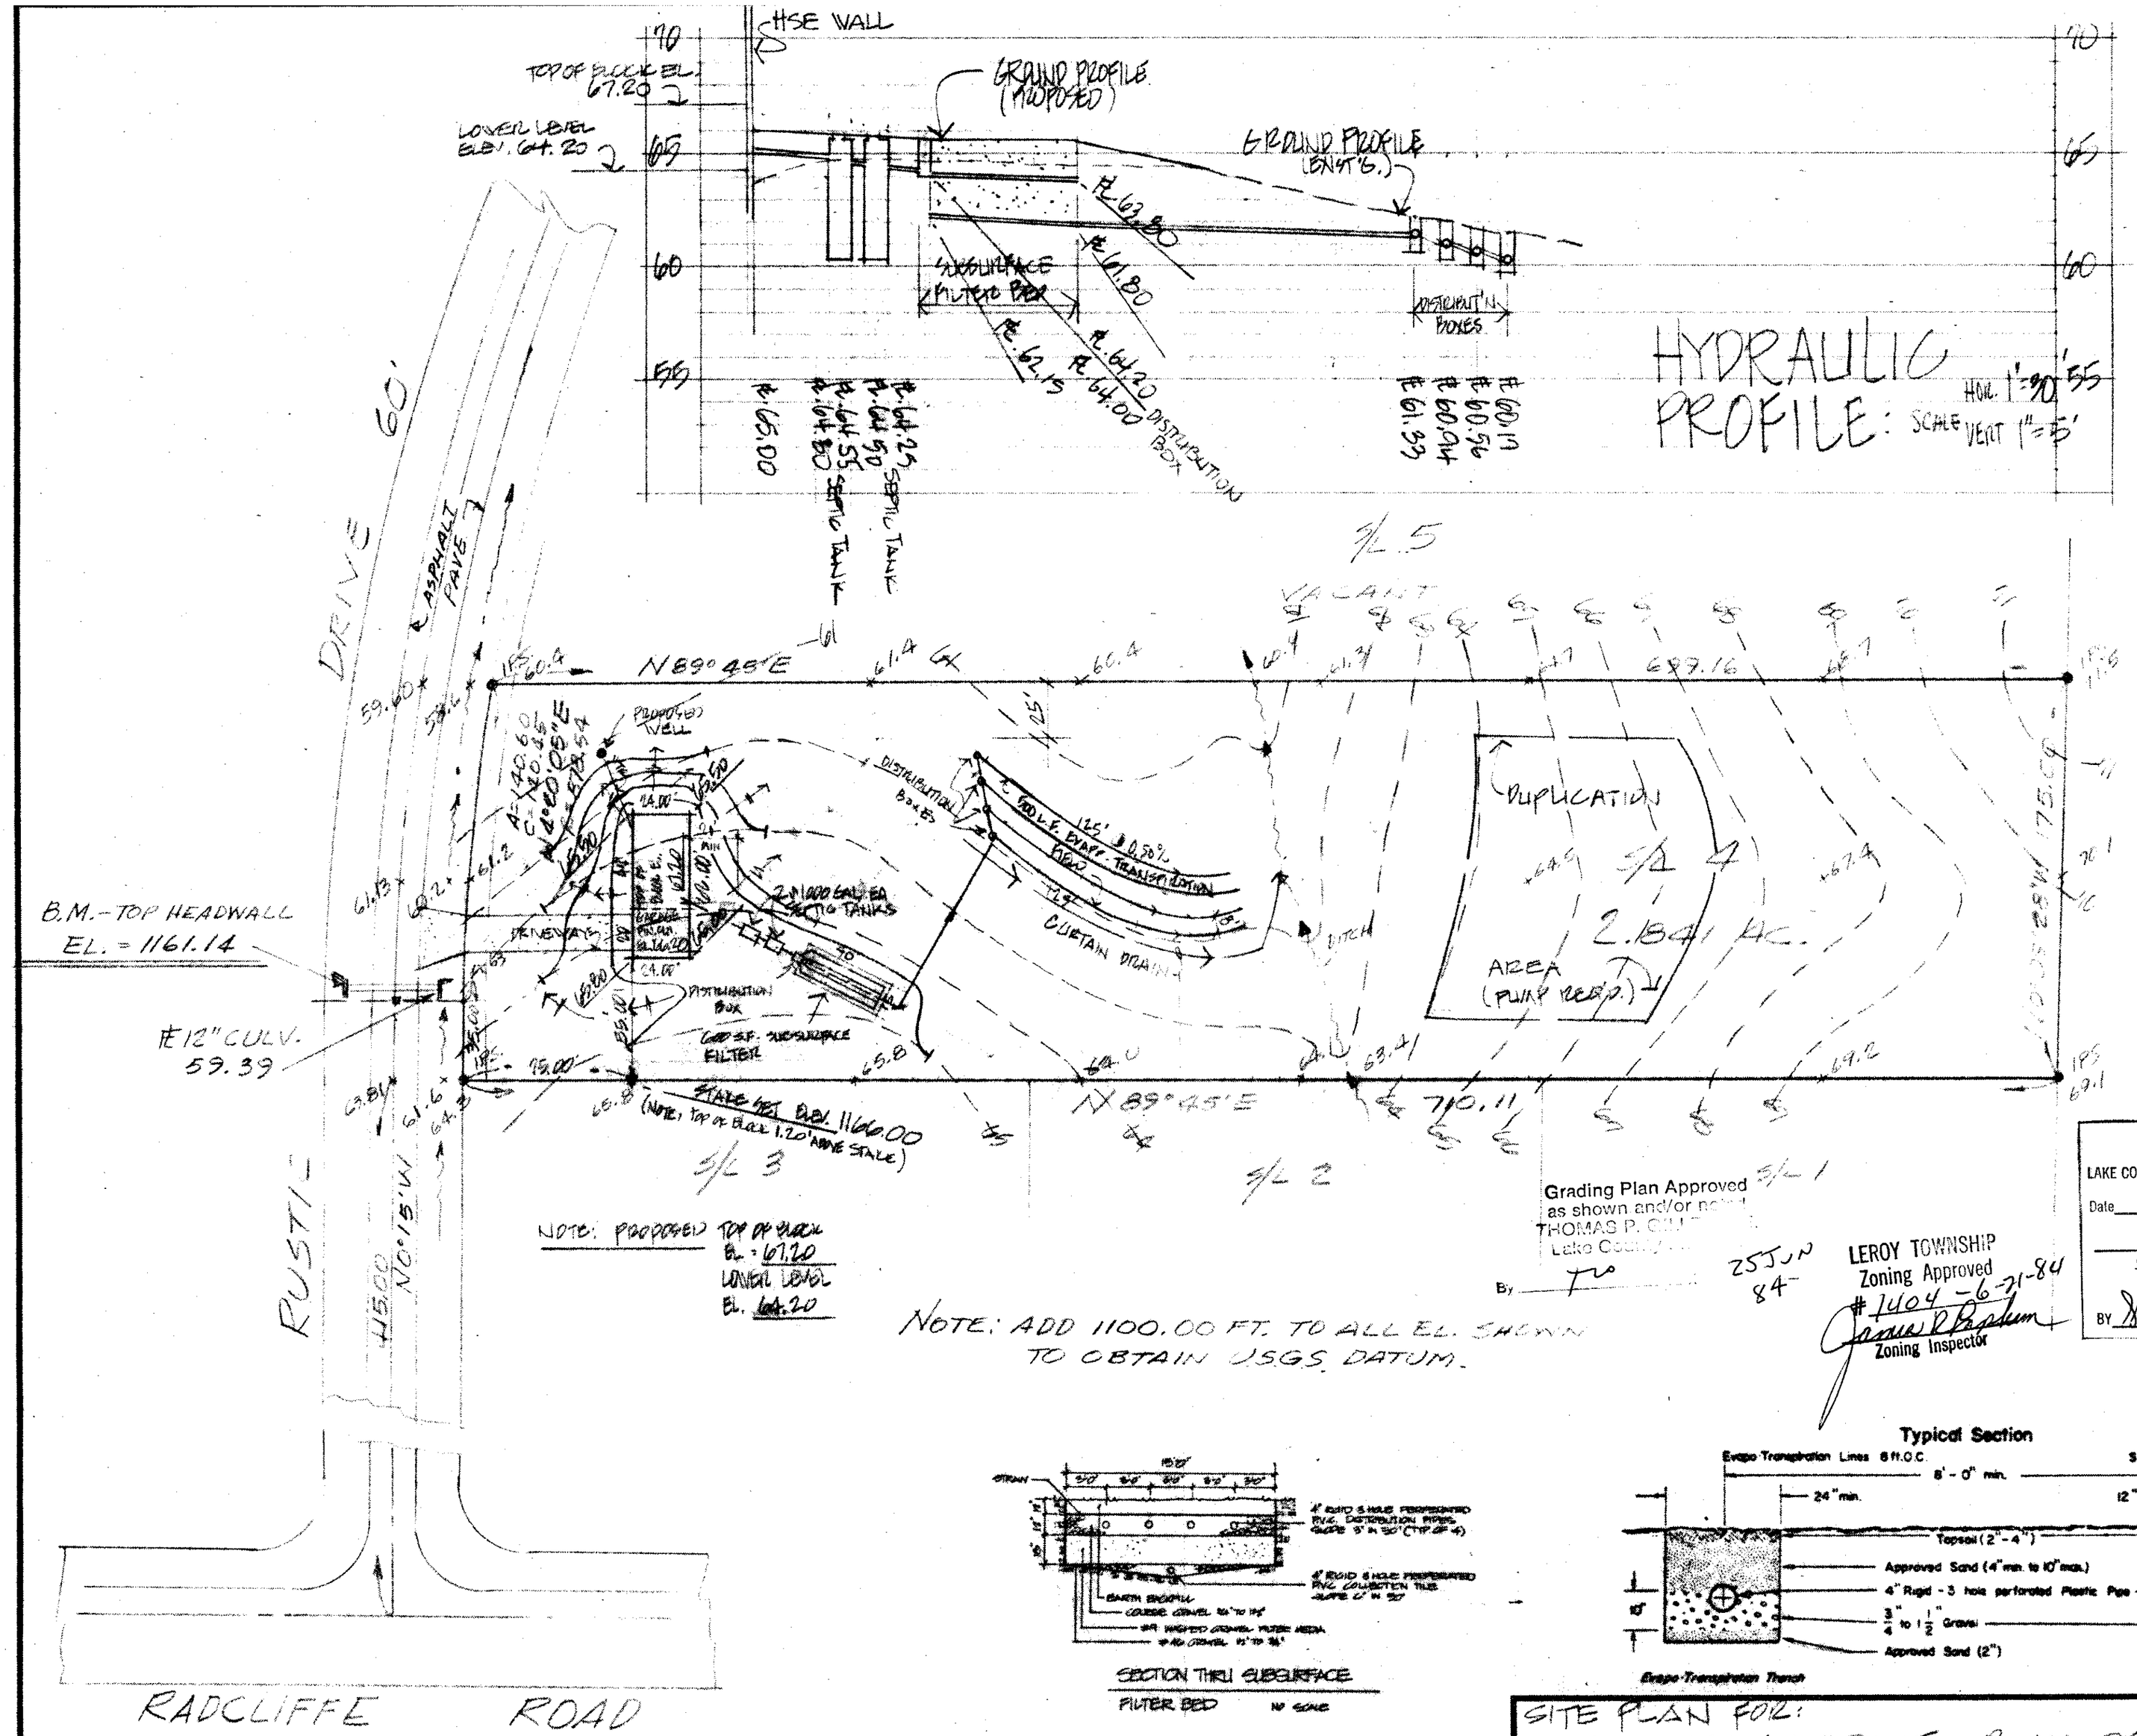

SITE PLAN FOR:
CIANFAGLIONE BUILDERS
BEING SUBLOT NO. 4 IN HIGHLAND TRAILS SUBD., LEROY TWP, OHIO.

DESIGN CERTIFICATION
THIS PLAT WAS PREPARED BY ME, AND IS CORRECT TO THE BEST OF MY KNOWLEDGE AND BELIEF.
REG. SURVEYOR NO. 4785

DATE JUNE 18, 1984
SCALE 1" = 50'
DRAWN BY EL & CB
CH'K'D BY
F.B. # 496 PG. 49

COLPETZER · WOODS
CONSULTANTS, INC.
MENTOR, OHIO 44060

SHEET 1 OF 1
CONTRACT NO. 84 156