SITE PLAN

MADISON — TOWNSHIP — LAKE COUNTY, OHIO

for: WINSLOW HOMES INC — CLIENT / OWNER

6268 Watling Way Madison 44057 — ADDRESS / STREET / CITY / ZIP

MADISON GOLF LAKELAND — RECORD SUBDIVISION	LOT / TRACT
B — VOLUME	68 — PAGE
1021 — SUBLOT NO.	WATLING WAY — STREET
VOLUME	PAGE
PERM. PARCEL #	STREET

LEGEND

SANITARY MANHOLE
STORM MANHOLE
INLET OR CATCH BASIN
HYDRANT
EXISTING CONTOURS
PROPOSED CONTOURS
EXIST. ELEV. 100.0 / 100.0 PROP. ELEV.

WATER VALVE (GAS)
WATER METER (GAS)
AS BUILT ELEVATION 100.0

DIRECTION OF SURFACE DRAINAGE

REMARKS

ALL BOUNDARY DATA SHOWN WAS OBTAINED FROM (DEEDS, RECORDED SUBDIVISION PLAT, OR OTHER PUBLIC RECORDS)

DESIGN CERTIFICATION

THIS PLAT WAS PREPARED BY ME, AND IS CORRECT TO THE BEST OF MY KNOWLEDGE AND BELIEF.

Richard J. Bilski — PS # 5244

NAME — SURVEYOR REGISTRATION NO.

CHECK LIST

DIMENSIONS
BEARINGS
TIE TO NEAREST STREET
SUBLOT NO. PARCEL NO.
SURROUNDING OWNERS
BLDG DIMENSIONS FIN. GR.
BLDG TIES FLR GRADES
DRIVE TYPE WIDTH THICKNESS
SIDEWALK TYPE WIDTH THICKNESS
CULVERT TYPE DIA LENGTH

WATER MAIN SIZE LOCATION
SAN SEWER SIZE % GR. LOC.
SAN M.H. CAST ELEV. INV. ELEV.
SAN CONN SIZE LOC. DEPTH
STORM SEWER SIZE % GR LOC.
STORM MH. CAST ELEV. INV ELEV.
PAVT. TYPE GRADE CURBS
GAS LINE LOC. SIZE PRESSURE
SEPTIC TANK SIZE LOC.
WELL LOCATION

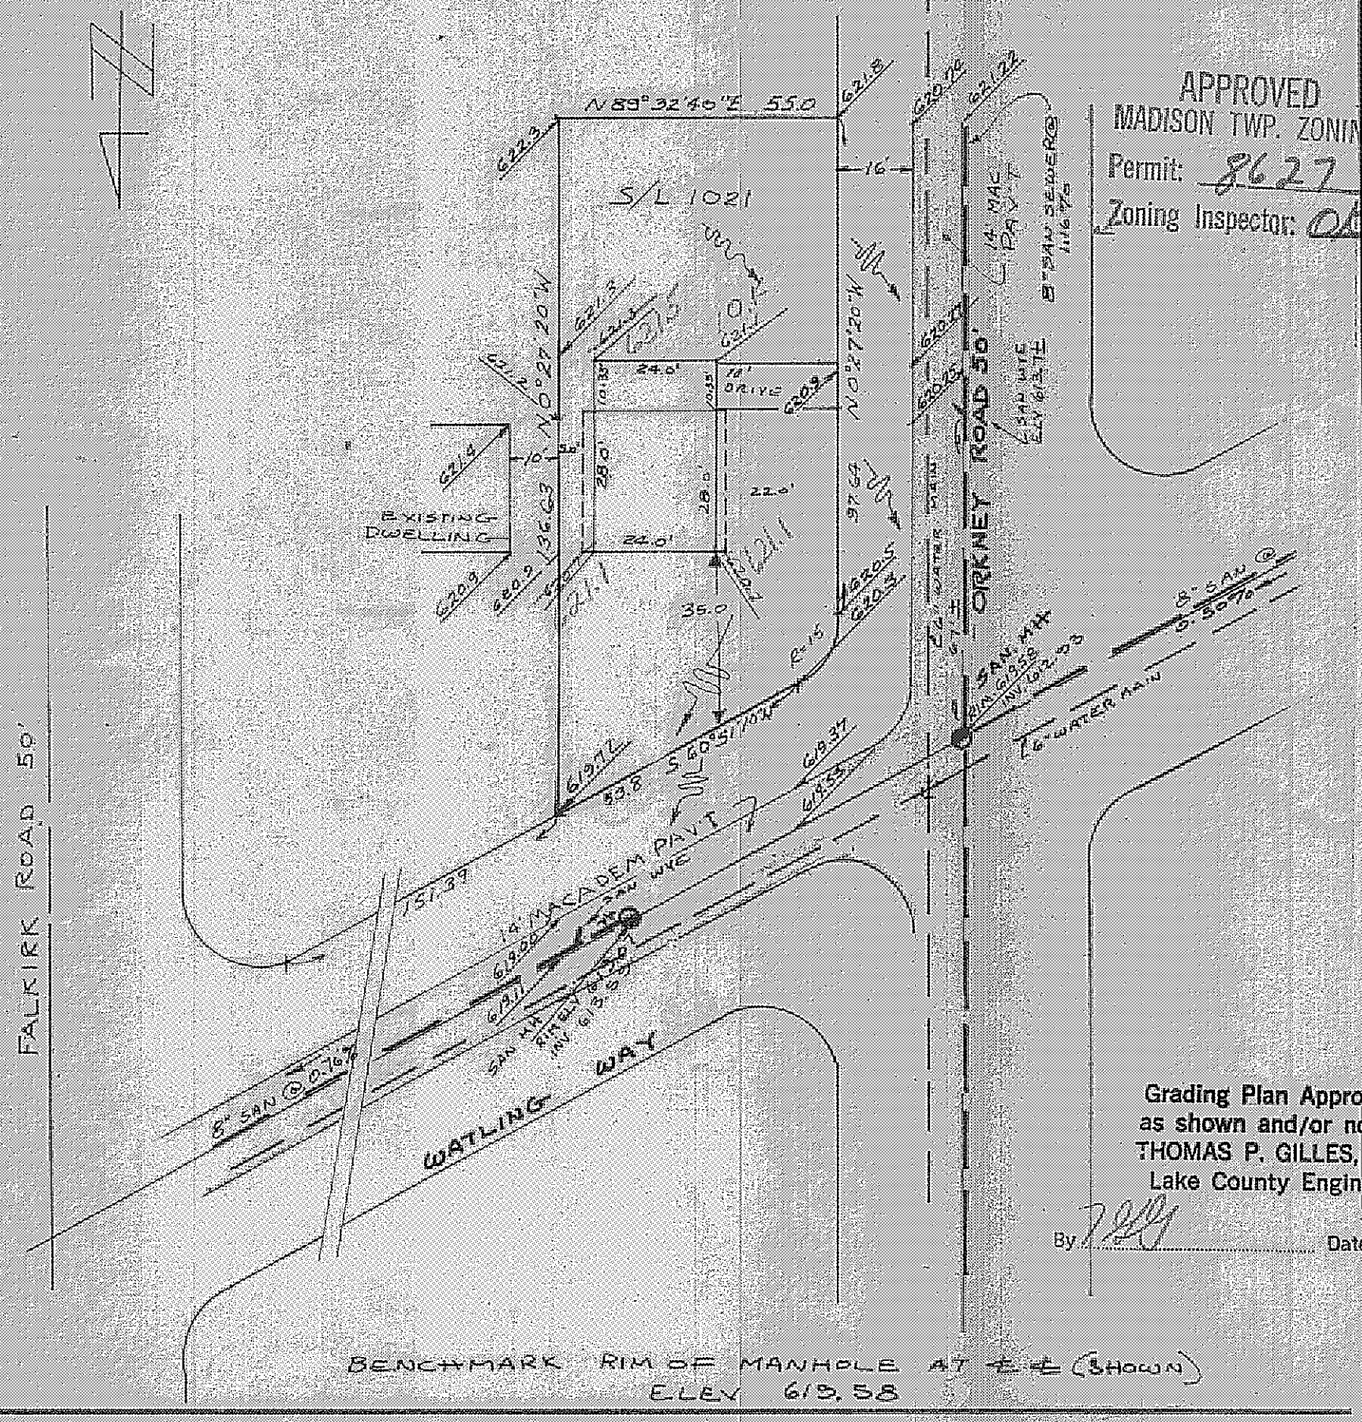

APPROVED
MADISON TWP. ZONING
Permit: 8627
Zoning Inspector: OAG

Grading Plan Approved as shown and/or noted
THOMAS P. GILLES, P.E.
Lake County Engineer
By _____ Date _____

BENCHMARK RIM OF MANHOLE AT ℄ ℄ (SHOWN)
ELEV 619.58

REVISIONS: NO	DATE	BY
1	4/14/72	
2	7/7/72	RSS
3		
4		
5		

PLAN PREPARED BY:

DEBEVEC-SALO & ASSOC, INC.
CIVIL ENGINEERS — SURVEYORS — NAME
130 E. JACKSON ST. PAINESVILLE, O. — ADDRESS

DRAWN BY W.C.B	SCALE 1" 30'	PHONE NO.
CHK'D	DATE 3/72	DRAWING NO. 3574-1021
CREW CHIEF	APP'D	

"FIT" PRINTED ON NO. 1000H CLEARPRINT