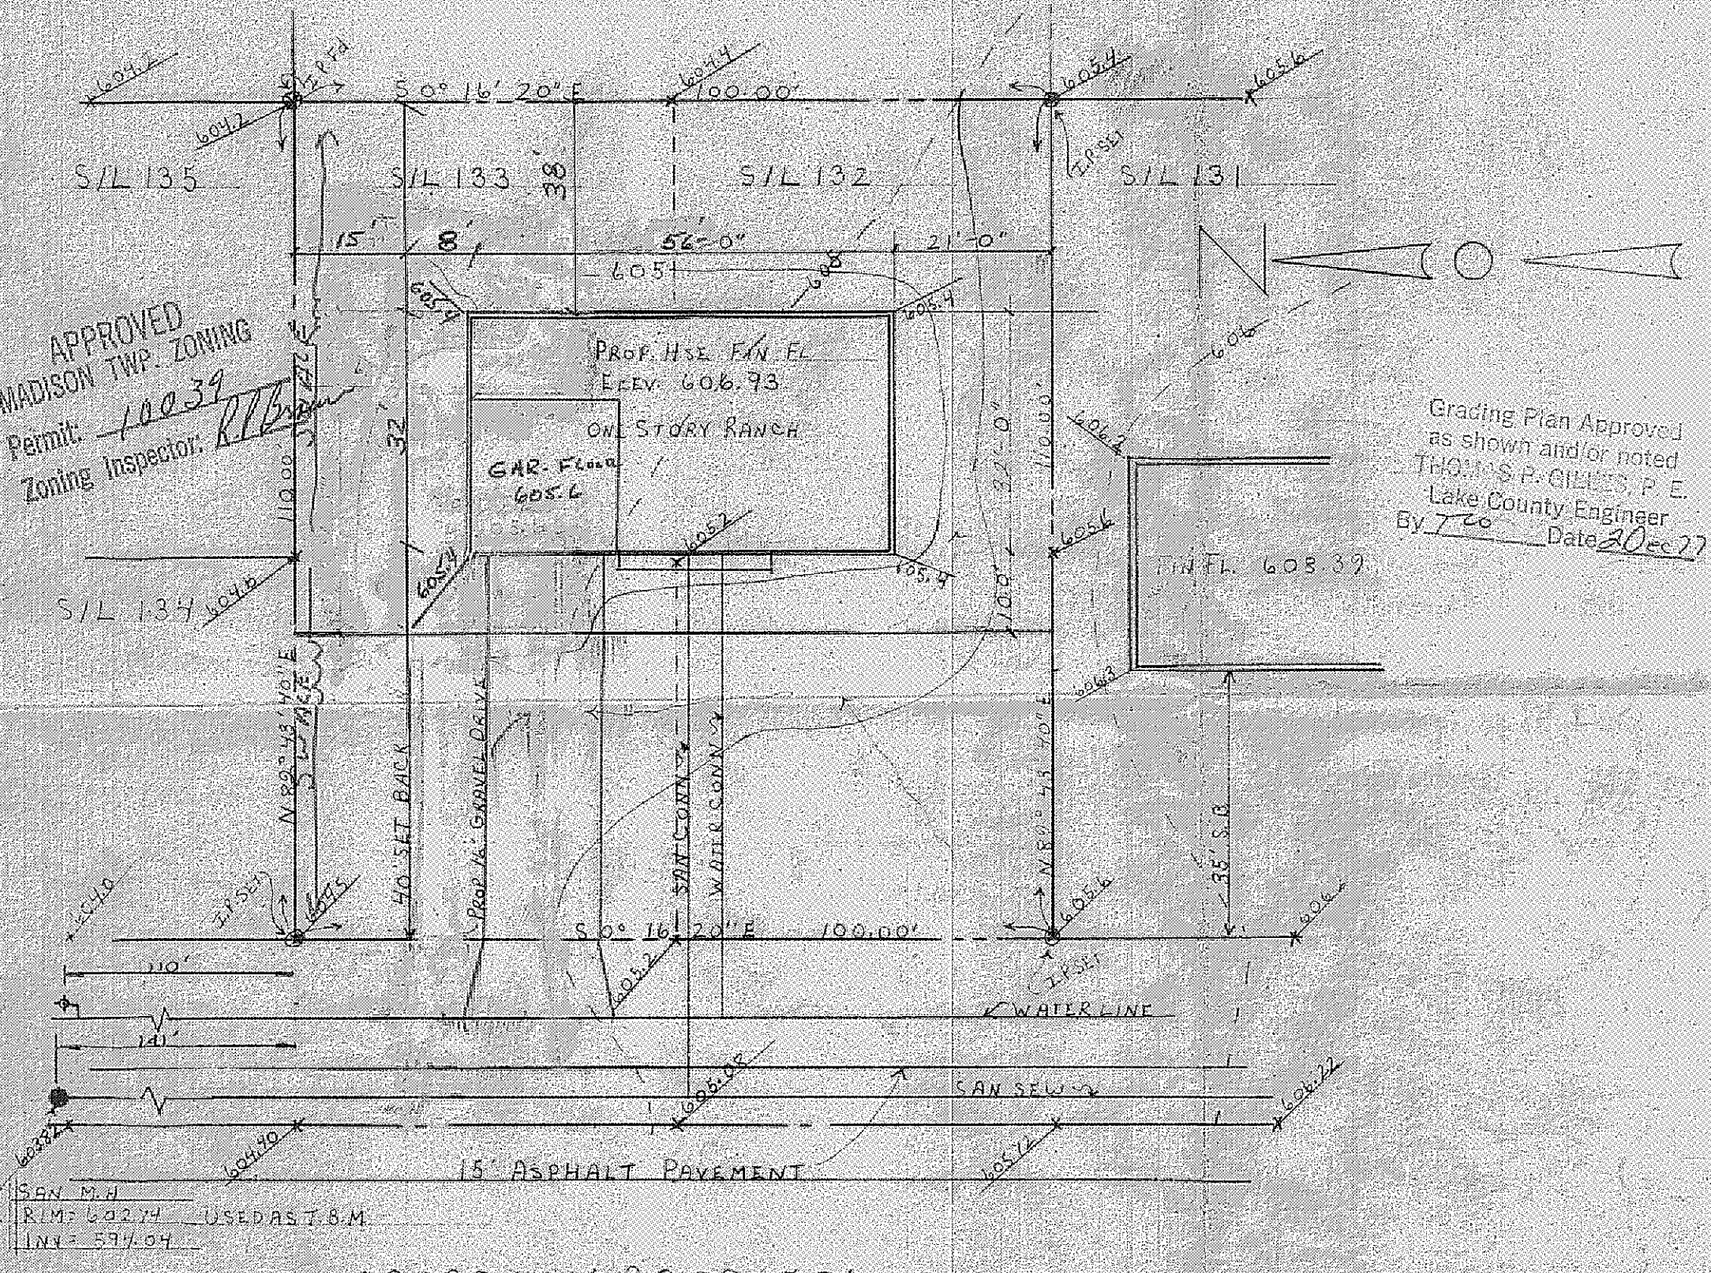

SITE PLAN FOR:

PAC HOMES
812 NEARING CIRCLE
GENEVA, OHIO
BEING SUBLOTS 132 AND 133 IN THE MADISON GOLF LAKELANDS SUBDIVISION IN MADISON, OHIO

PREPARED BY:

WILLIAM GRAY ASSOC INC
7547 MENTOR AVE
MENTOR, OHIO
SCALE: 1" = 20'
DATE: SEPT 16, 1977

REVISED BY PAC HOMES 10/17/77

CERTIFICATION:

I HEREBY CERTIFY THAT THIS PLAT IS CORRECT TO THE BEST OF MY KNOWLEDGE
BY: Wm R. Gray
WM R. GRAY REG. SURV. # 2752

STATE OF OHIO
WM. R. GRAY
2752
REGISTERED PROFESSIONAL SURVEYOR