SITE PLAN
for
HAYDEN HOME IMPROVEMENTS
$28 & $29 MADISON GOLF LAKE LANDS
MADISON TWP, LAKE CO. O.
1" = 30' May 1978

APPROVED
MADISON TWP. ZONING
Permit: 10135
Zoning Inspector: [signature]

Milton A. Boomhower
Reg. Surveyor #297
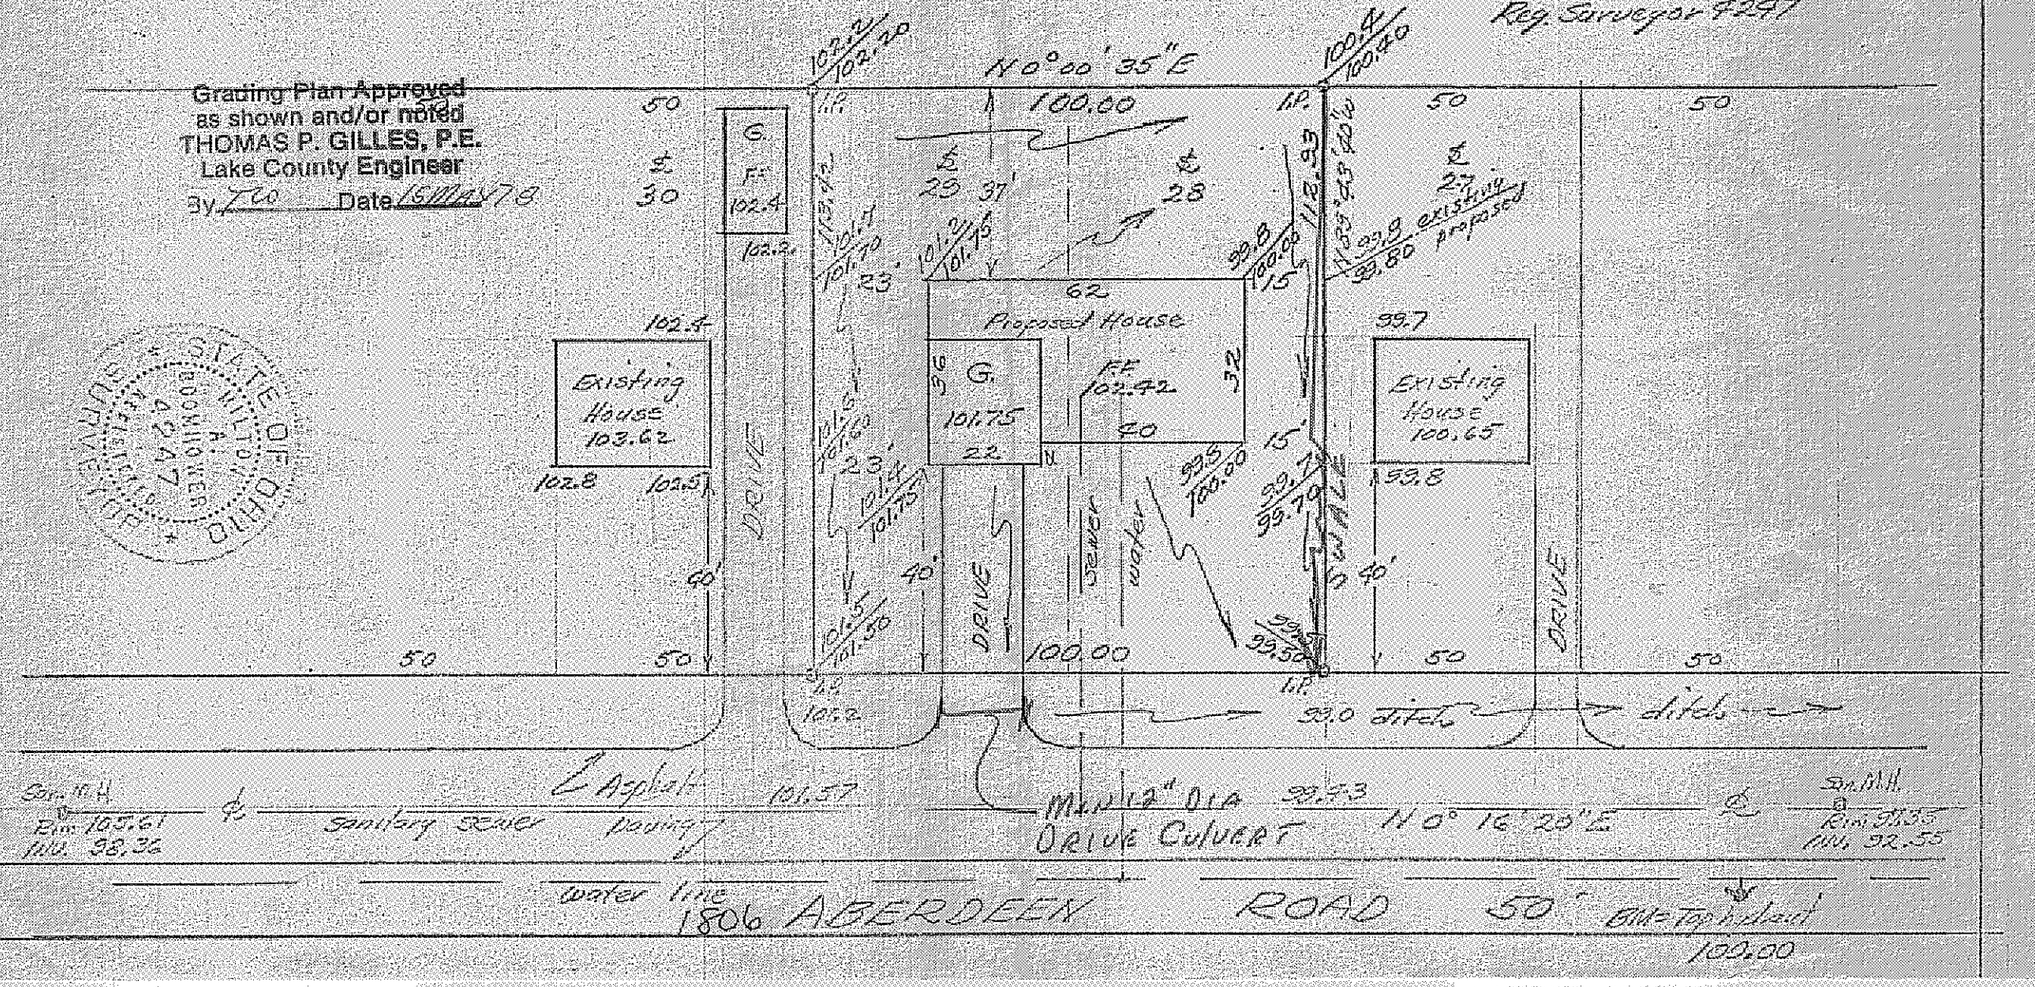
Grading Plan Approved
as shown and/or noted
THOMAS P. GILLES, P.E.
Lake County Engineer
By [signature] Date 16 May 78