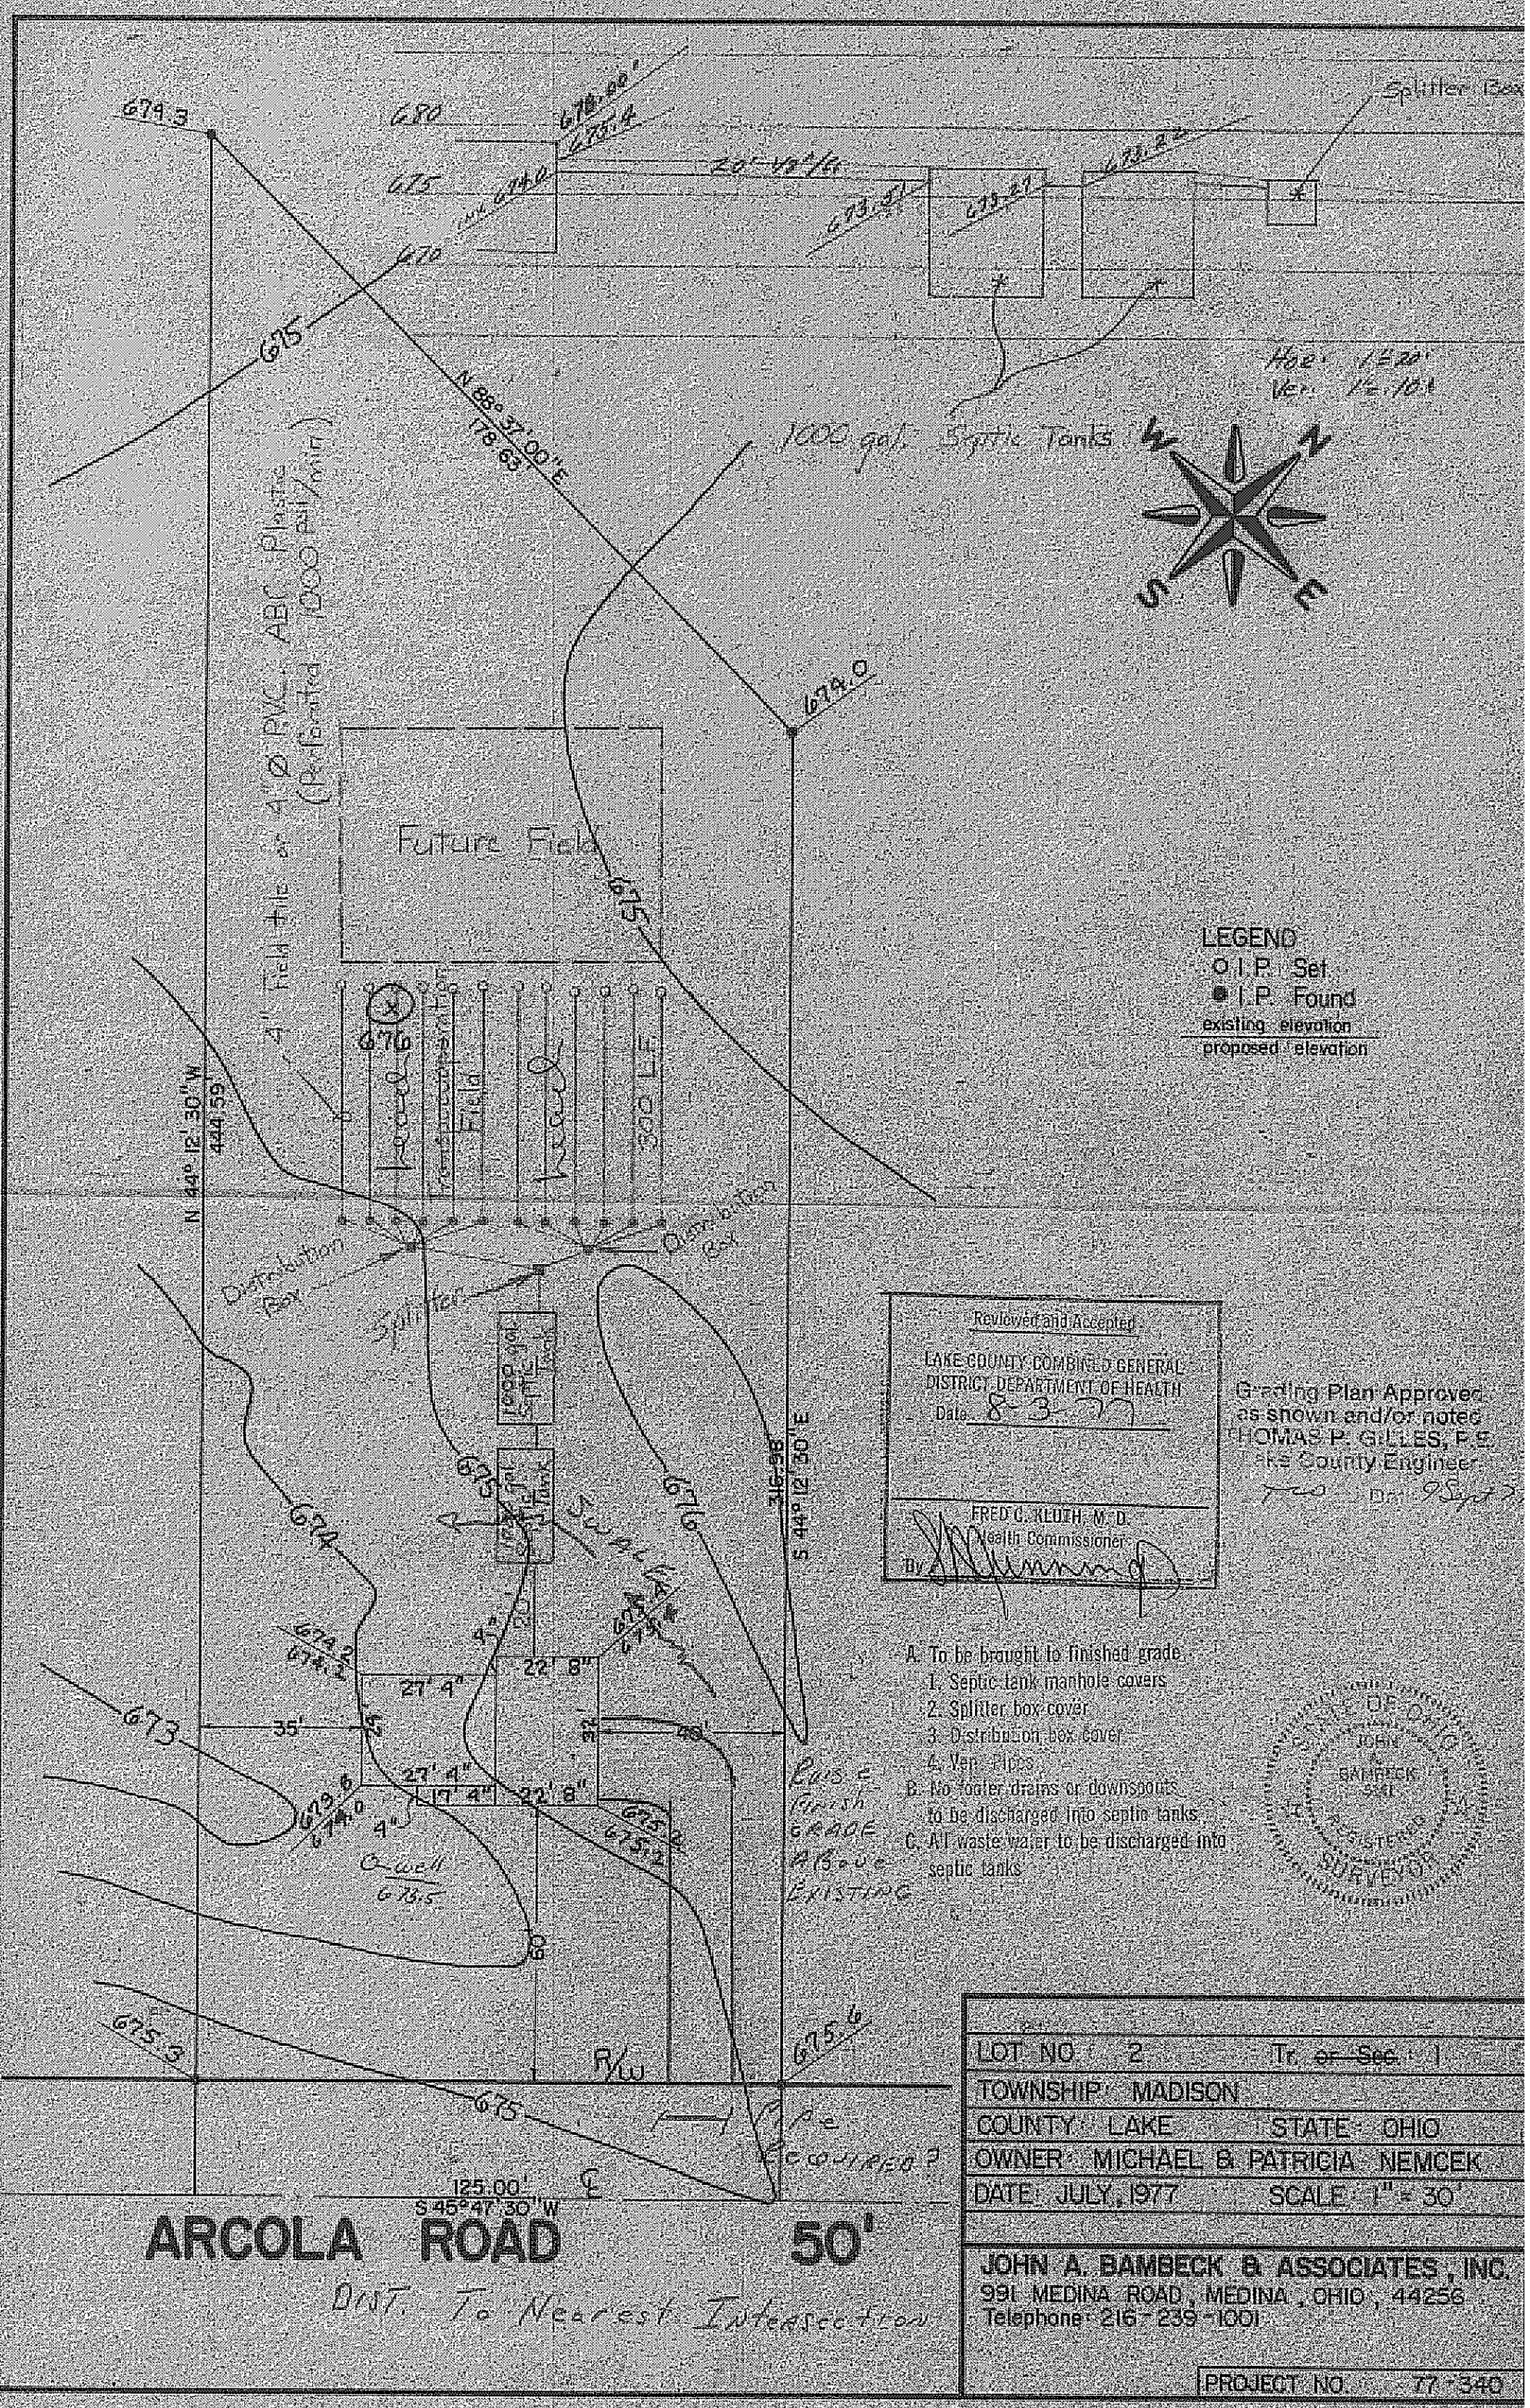
Splitter Box
1000 gal. Septic Tanks
Future Field
Distribution Box
Splitter Box
Distribution Box
Well
Reviewed and Accepted
LAKE COUNTY COMBINED GENERAL DISTRICT DEPARTMENT OF HEALTH
Date 8-3-79
FRED C. KLUTH, M.D.
Health Commissioner
By
Grading Plan Approved as shown and/or noted
THOMAS P. GILLES, P.E.
Lake County Engineer
Date 9 Sept 79
LEGEND
O I.P. Set
● I.P. Found
existing elevation
proposed elevation
A. To be brought to finished grade
1. Septic tank manhole covers
2. Splitter box cover
3. Distribution box cover
4. Vent Pipes
B. No footer drains or downspouts to be discharged into septic tanks
C. All waste water to be discharged into septic tanks
LOT NO. 2 Tr. ~~of Sec.~~ 1
TOWNSHIP: MADISON
COUNTY: LAKE STATE: OHIO
OWNER: MICHAEL & PATRICIA NEMCEK
DATE: JULY, 1977 SCALE: 1" = 30'
JOHN A. BAMBECK & ASSOCIATES, INC.
991 MEDINA ROAD, MEDINA, OHIO, 44256
Telephone: 216-239-1001
PROJECT NO. 77-340
ARCOLA ROAD
50'
Dist. To Nearest Intersection