VOL. F, PG. 47 & 48, L.C.M.R.

SCALE: 1" = 20' NORTH MADISON, OHIO MAY, 1978

Grading Plan Approved as shown and/or noted
THOMAS P. GILLES, P.E.
Lake County Engineer
By _____ Date 5-9-85

FRANK A. THOMAS & ASSOCIATES, INC.
CONSULTING ENGINEERS
WILLOUGHBY, OHIO

NOTES

1. 100.00 PROP. GROUND GRADES
   100.00 EXIST. GROUND GRADES
2. —W— OVERLAND DRAINAGE FLOW
3. BENCHMARK: TOP OF HYD. IN FRONT OF SUBLOT 71, 100.00 ELV.
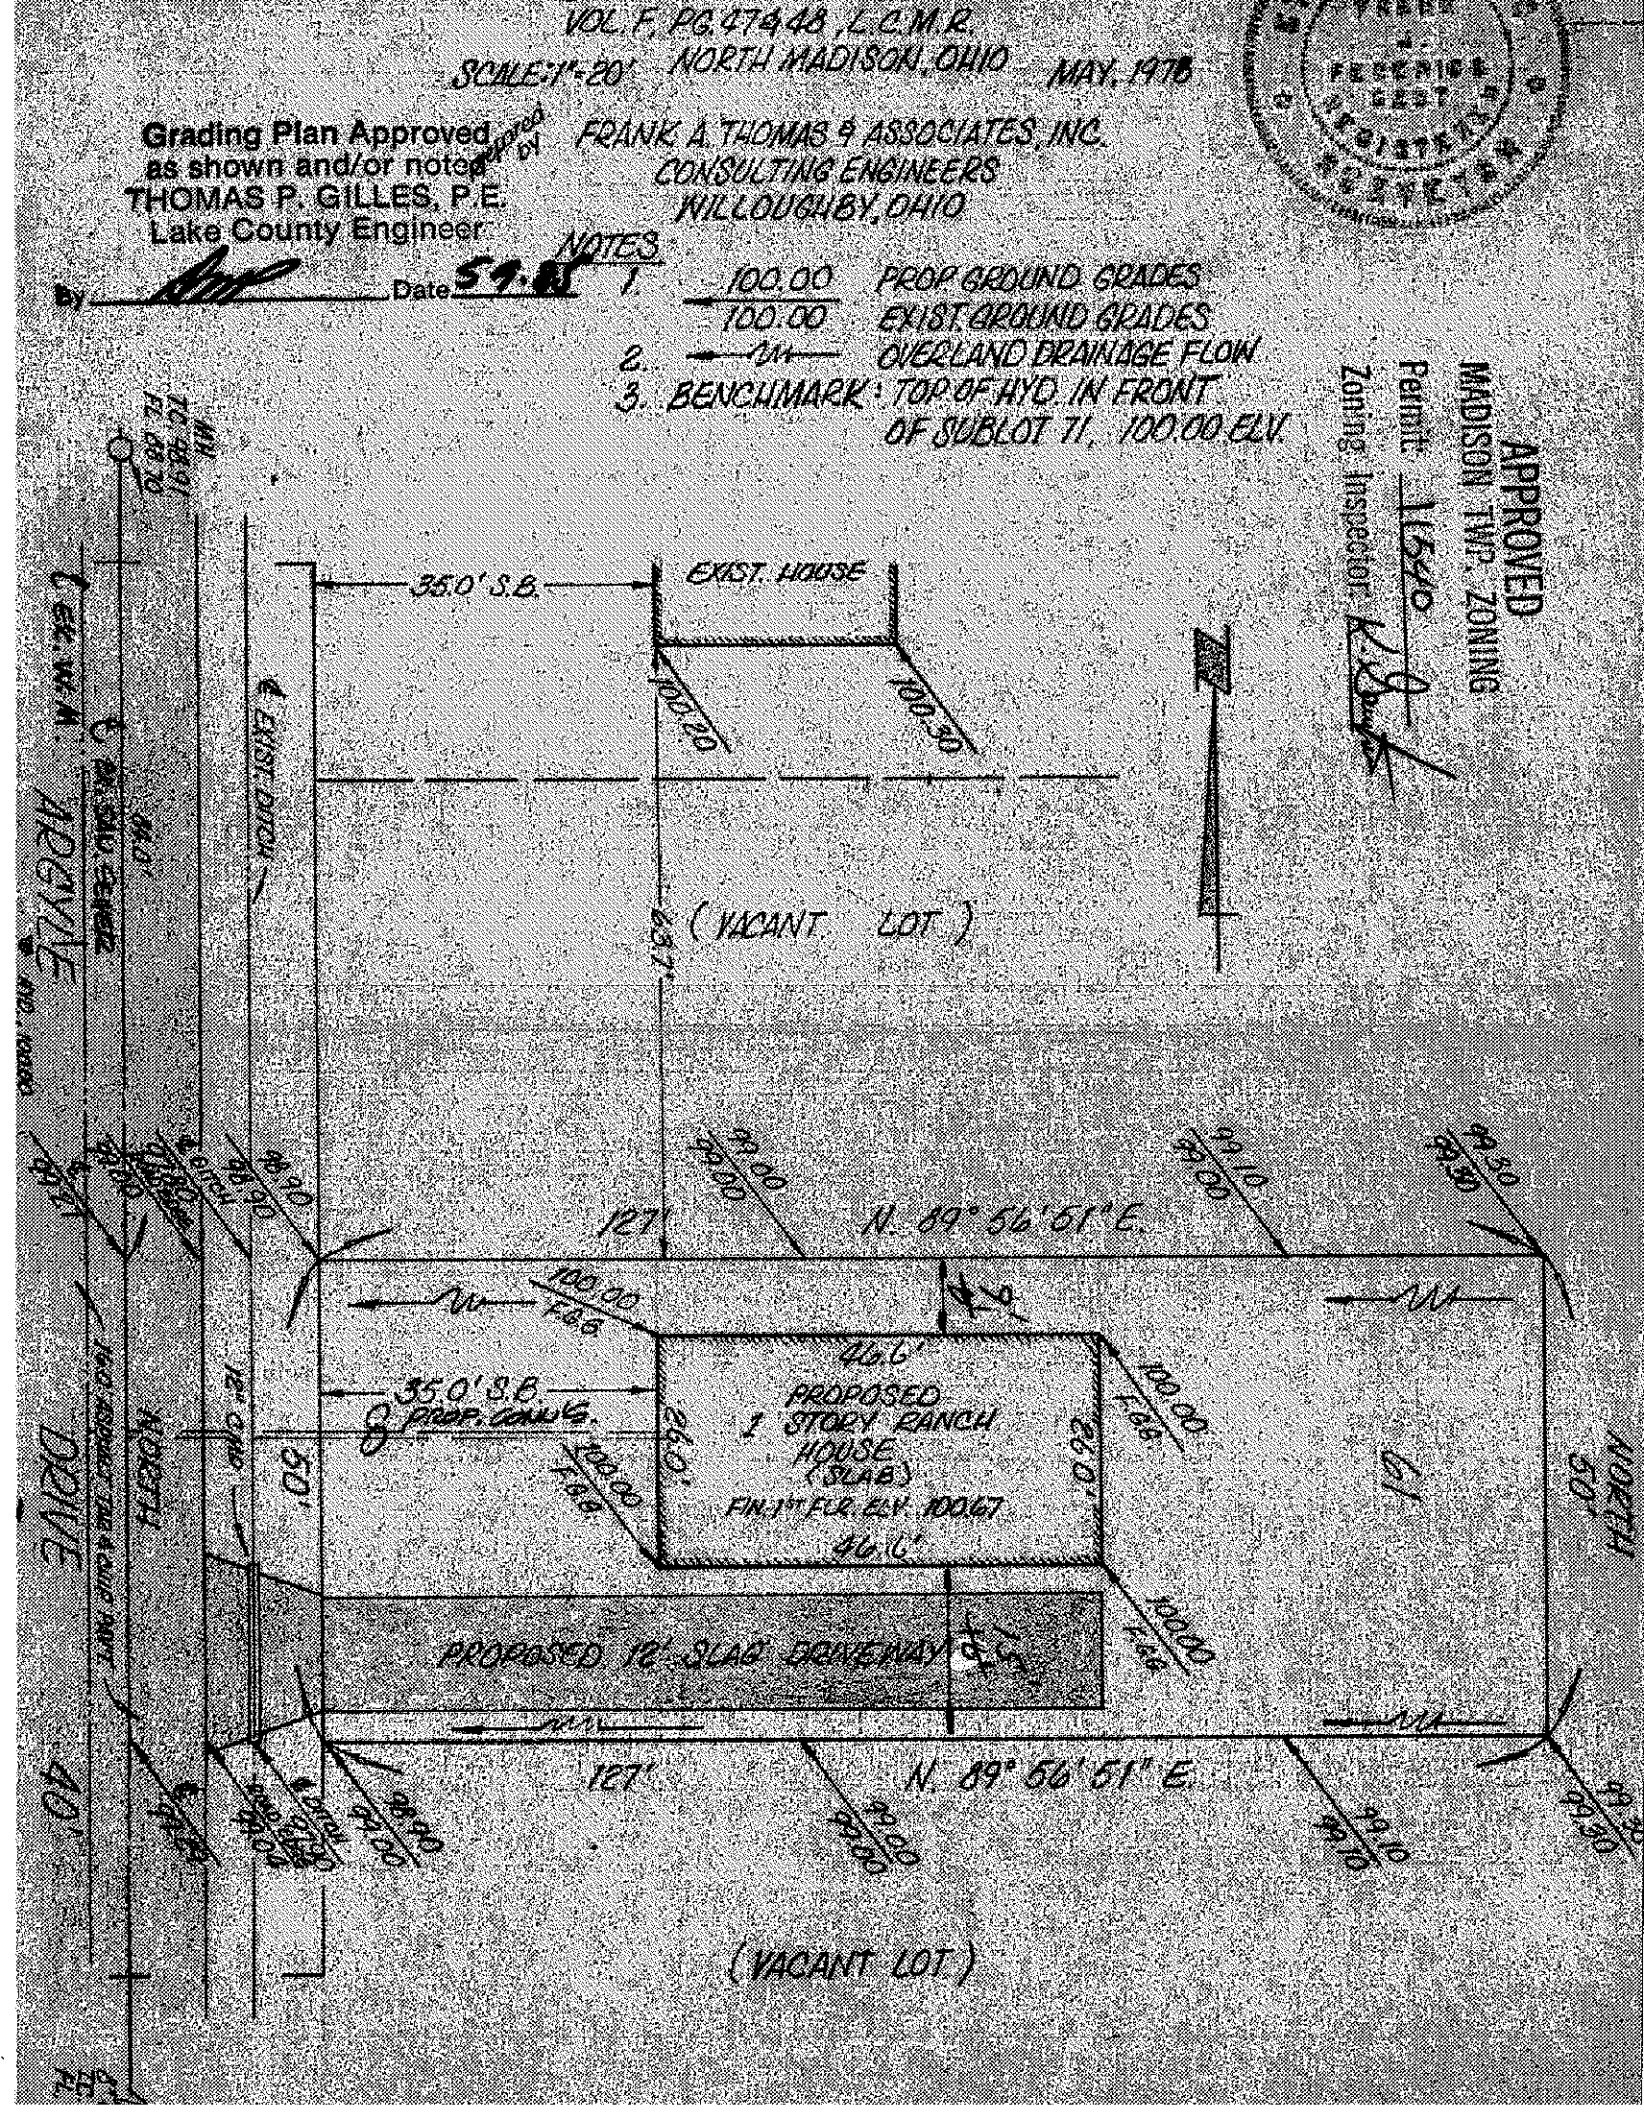
APPROVED
MADISON TWP. ZONING
Permit: 11640
Zoning Inspector: K. [illegible]