APPROVED
MADISON TWP. ZONING
Permit: 8417
Zoning Inspector: OKB

SITE PLAN
for
ALEX BIENKO
SUBLOT 86 IN RESUBDIVISION
OF LOTS IN MADISON GOLF LAKELANDS
MADISON TWP. LAKE CO. OHIO
1" = 30' April 1972

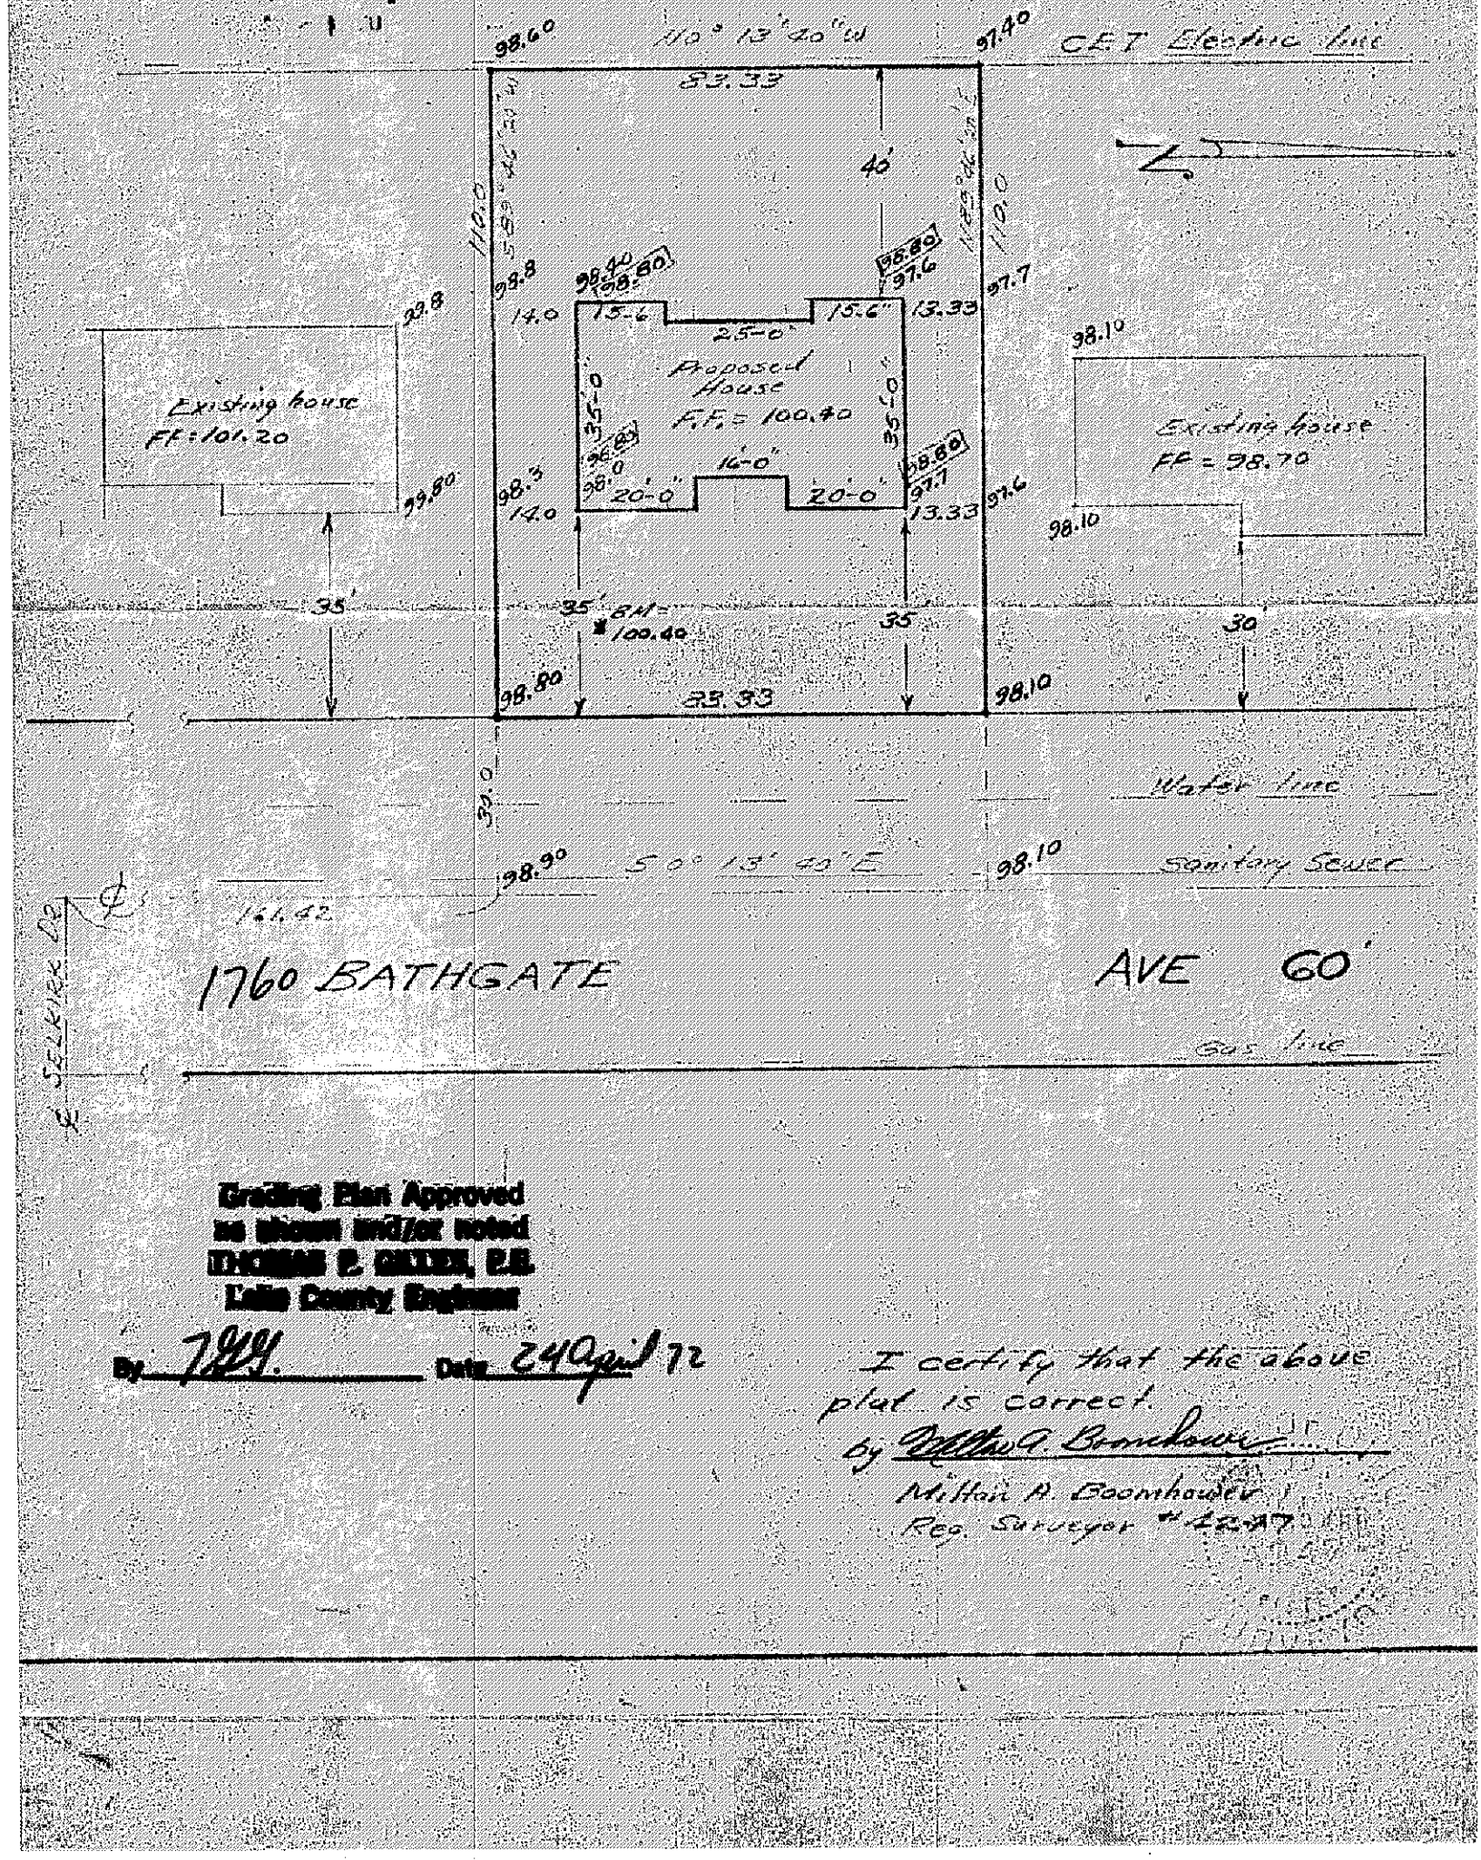

Grading Plan Approved
as shown and/or noted
THOMAS P. GILLES, P.E.
Lake County Engineer

By TGG. Date 24 April 72

I certify that the above plat is correct.
by Milton A. Boomhower
Milton A. Boomhower
Reg. Surveyor #4247