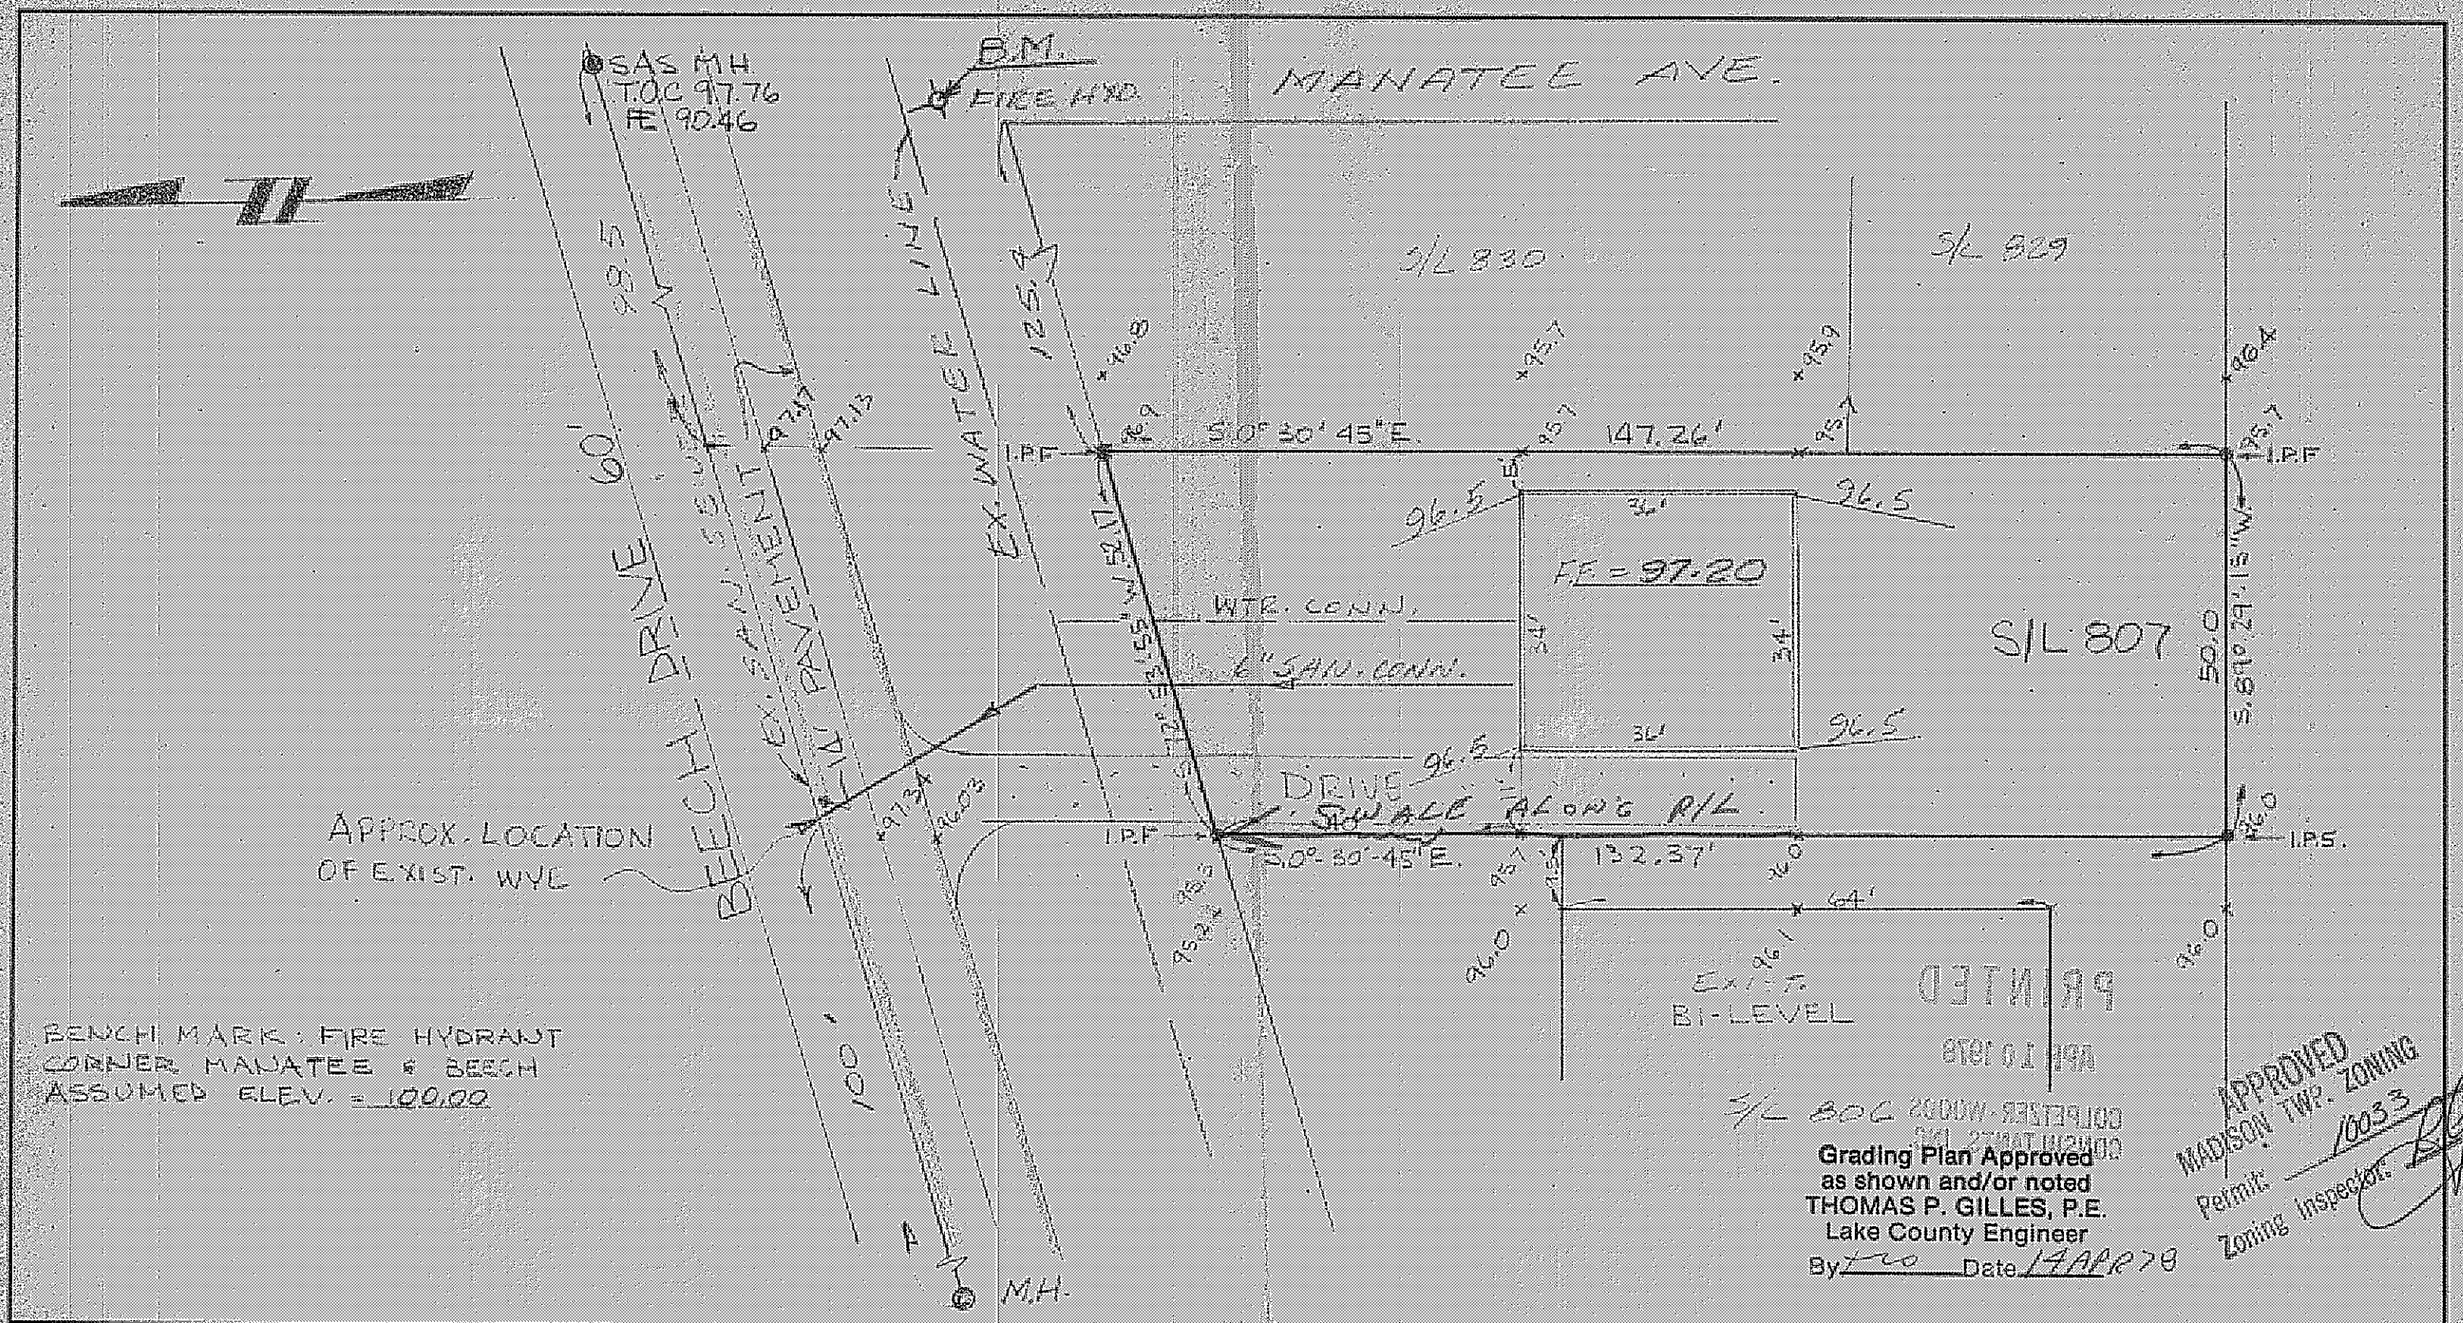

DESIGN CERTIFICATION

THIS PLAT WAS PREPARED BY ME, AND IS CORRECT TO THE BEST OF MY KNOWLEDGE AND BELIEF.

REG. SURVEYOR NO. 14785

AS BUILT CERTIFICATION

I HEREBY CERTIFY THAT THE CIRCLED GRADES ARE EXISTING FINISH GRADES CHECKED IN THE FIELD ON _____ AND THAT SURVEY IS CORRECT TO THE BEST OF MY KNOWLEDGE AND BELIEF.

REG. SURVEYOR NO. _____

COLPETZER · WOODS
CONSULTANTS, INC.
180 SOUTH STATE STREET • PAINESVILLE, OHIO 44077 • (216) 357-7569

DATE 4-6-78
SCALE 1" = 20'
DRAWN BY Tulm
CHKD BY TT
JOB NO 78-076
FB 319 PG 163

SITE PLAN FOR:
NORTHERN INDUSTRIES INC.
S/L 807 CUMINGS BEACH PARK SUB.
MADISON TOWNSHIP
LAKE COUNTY, OHIO