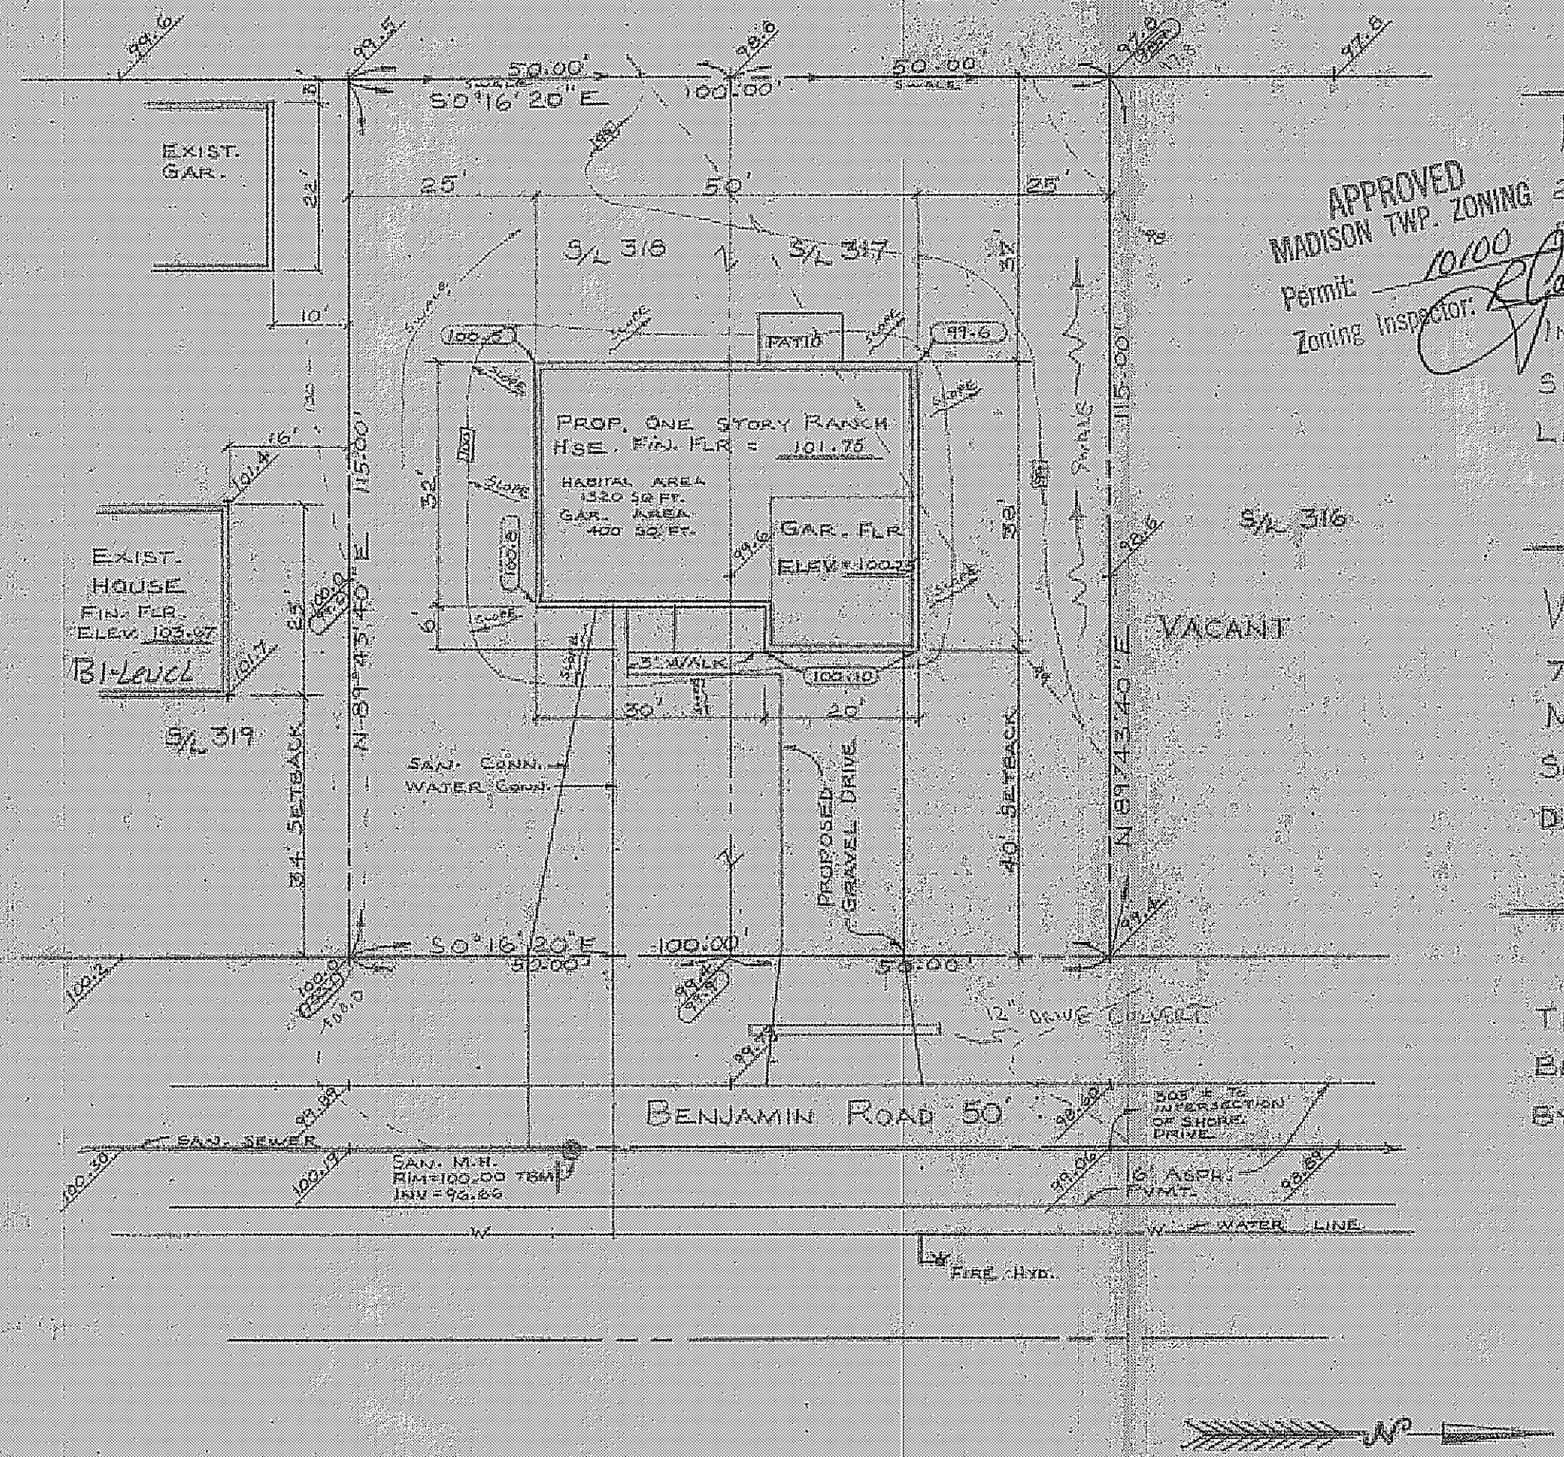

SITE PLAN FOR:

PAC HOMES
2736 N. RIDGE ROAD
PAINESVILLE, OHIO

BEING SUBLOTS 317 AND 318 IN THE MADISON GOLF LAKELANDS SUBDIVISION IN MADISON TOWNSHIP, LAKE COUNTY, OHIO

APPROVED
MADISON TWP. ZONING
Permit: 10100
Zoning Inspector:

PREPARED BY:

WM. R. GRAY ASSOC. INC.
7547 MENTOR AVENUE
MENTOR, OHIO
SCALE: 1" = 20'
DATE: MAY 4, 1977

CERTIFICATION:

I HEREBY CERTIFY THAT THIS PLAT IS CORRECT TO THE BEST OF MY KNOWLEDGE.

BY: Wm R Gray
WM. R. GRAY REG. SURV. #2792

STATE OF OHIO
WM. R. GRAY
2792
REGISTERED
PROFESSIONAL SURVEYOR

Grading Plan Approved
as shown and/or noted
THOMAS P. GILLES, P.E.
Lake County Engineer
By D.T.L. Date 4/20/78