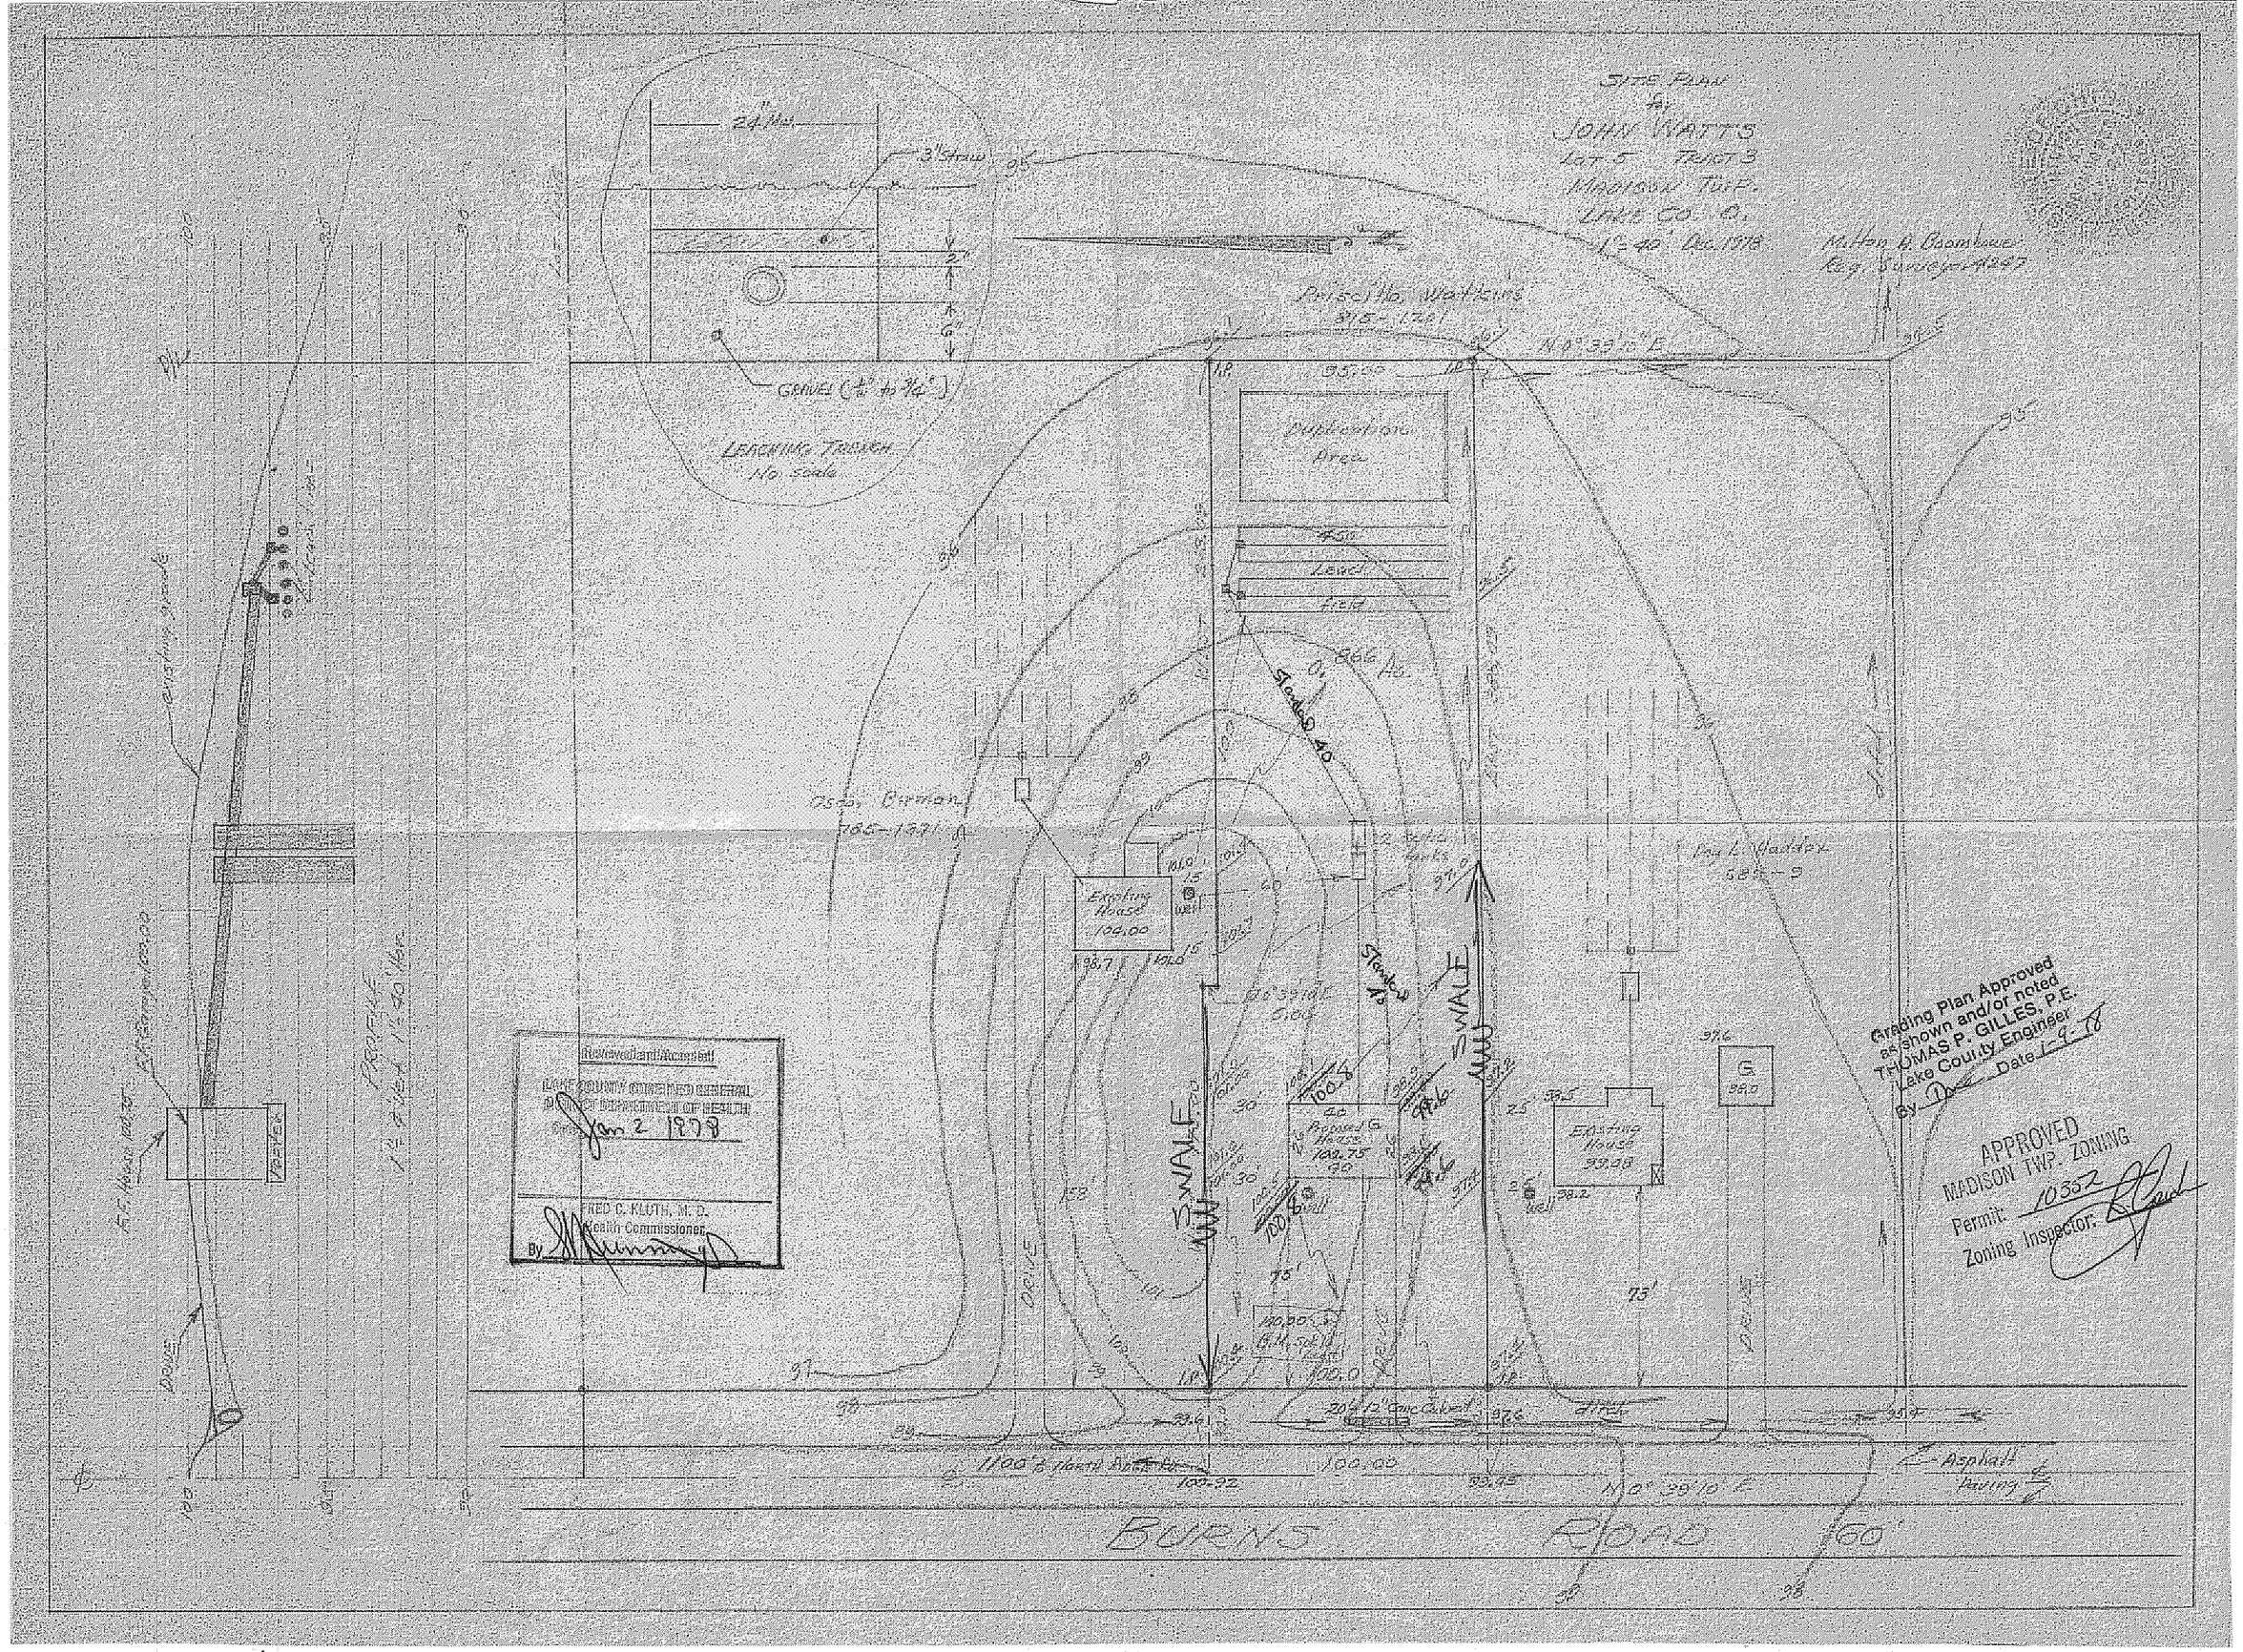

SITE PLAN
for
JOHN WATTS
Lot 5 Tract 3
Madison Twp.
Lake Co. O.
1" = 40' Dec. 1978
Milton H. Boomhower
Reg. Surveyor #247
Priscilla Watkins
815-1221
N 0° 39' 10" E
24" Min.
3" Straw
2"
6"
GRAVEL (1/8" to 3/4")
LEACHING TRENCH
No scale
Duplication Area
Lead
Field
Standard 40
Osco Birman
785-1371
Existing House
100.00
Proposed G House
100.75
Existing House
99.08
G
98.0
SWALE
SWALE
DRIVE
DRIVE
DRIVE
Asphalt Paving
1100' to North Ave.
100.00
100.92
N 0° 39' 10" E
BURNS ROAD 60'
Grading Plan Approved
as shown and/or noted
THOMAS P. GILLES, P.E.
Lake County Engineer
By
Date 1-9-78
APPROVED
MADISON TWP. ZONING
Permit: 10352
Zoning Inspector:
Reviewed and Accepted
LAKE COUNTY COMBINED GENERAL
DISTRICT DEPARTMENT OF HEALTH
Date Jan 2 1978
FRED C. KLUTH, M. D.
Health Commissioner
By