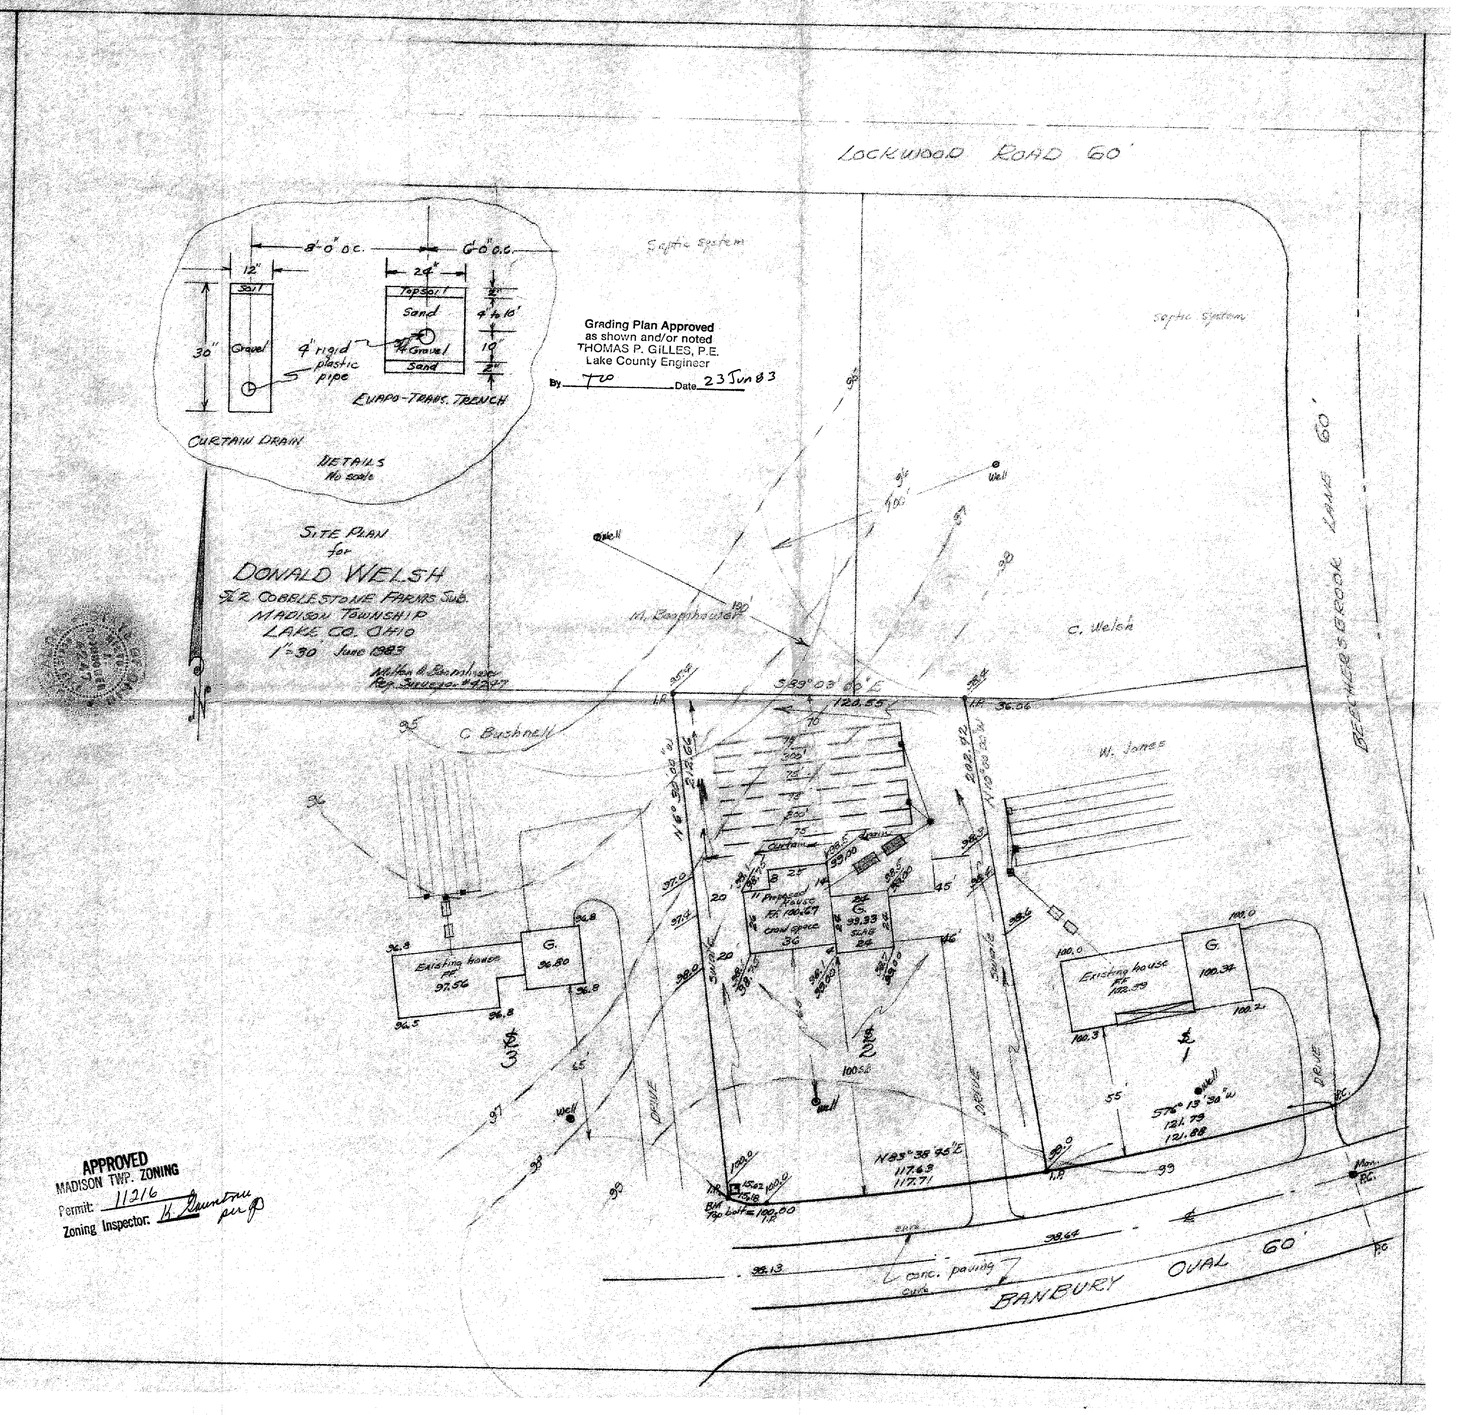

APPROVED
MADISON TWP. ZONING
Permit: 11216
Zoning Inspector: H. Quentin per gp