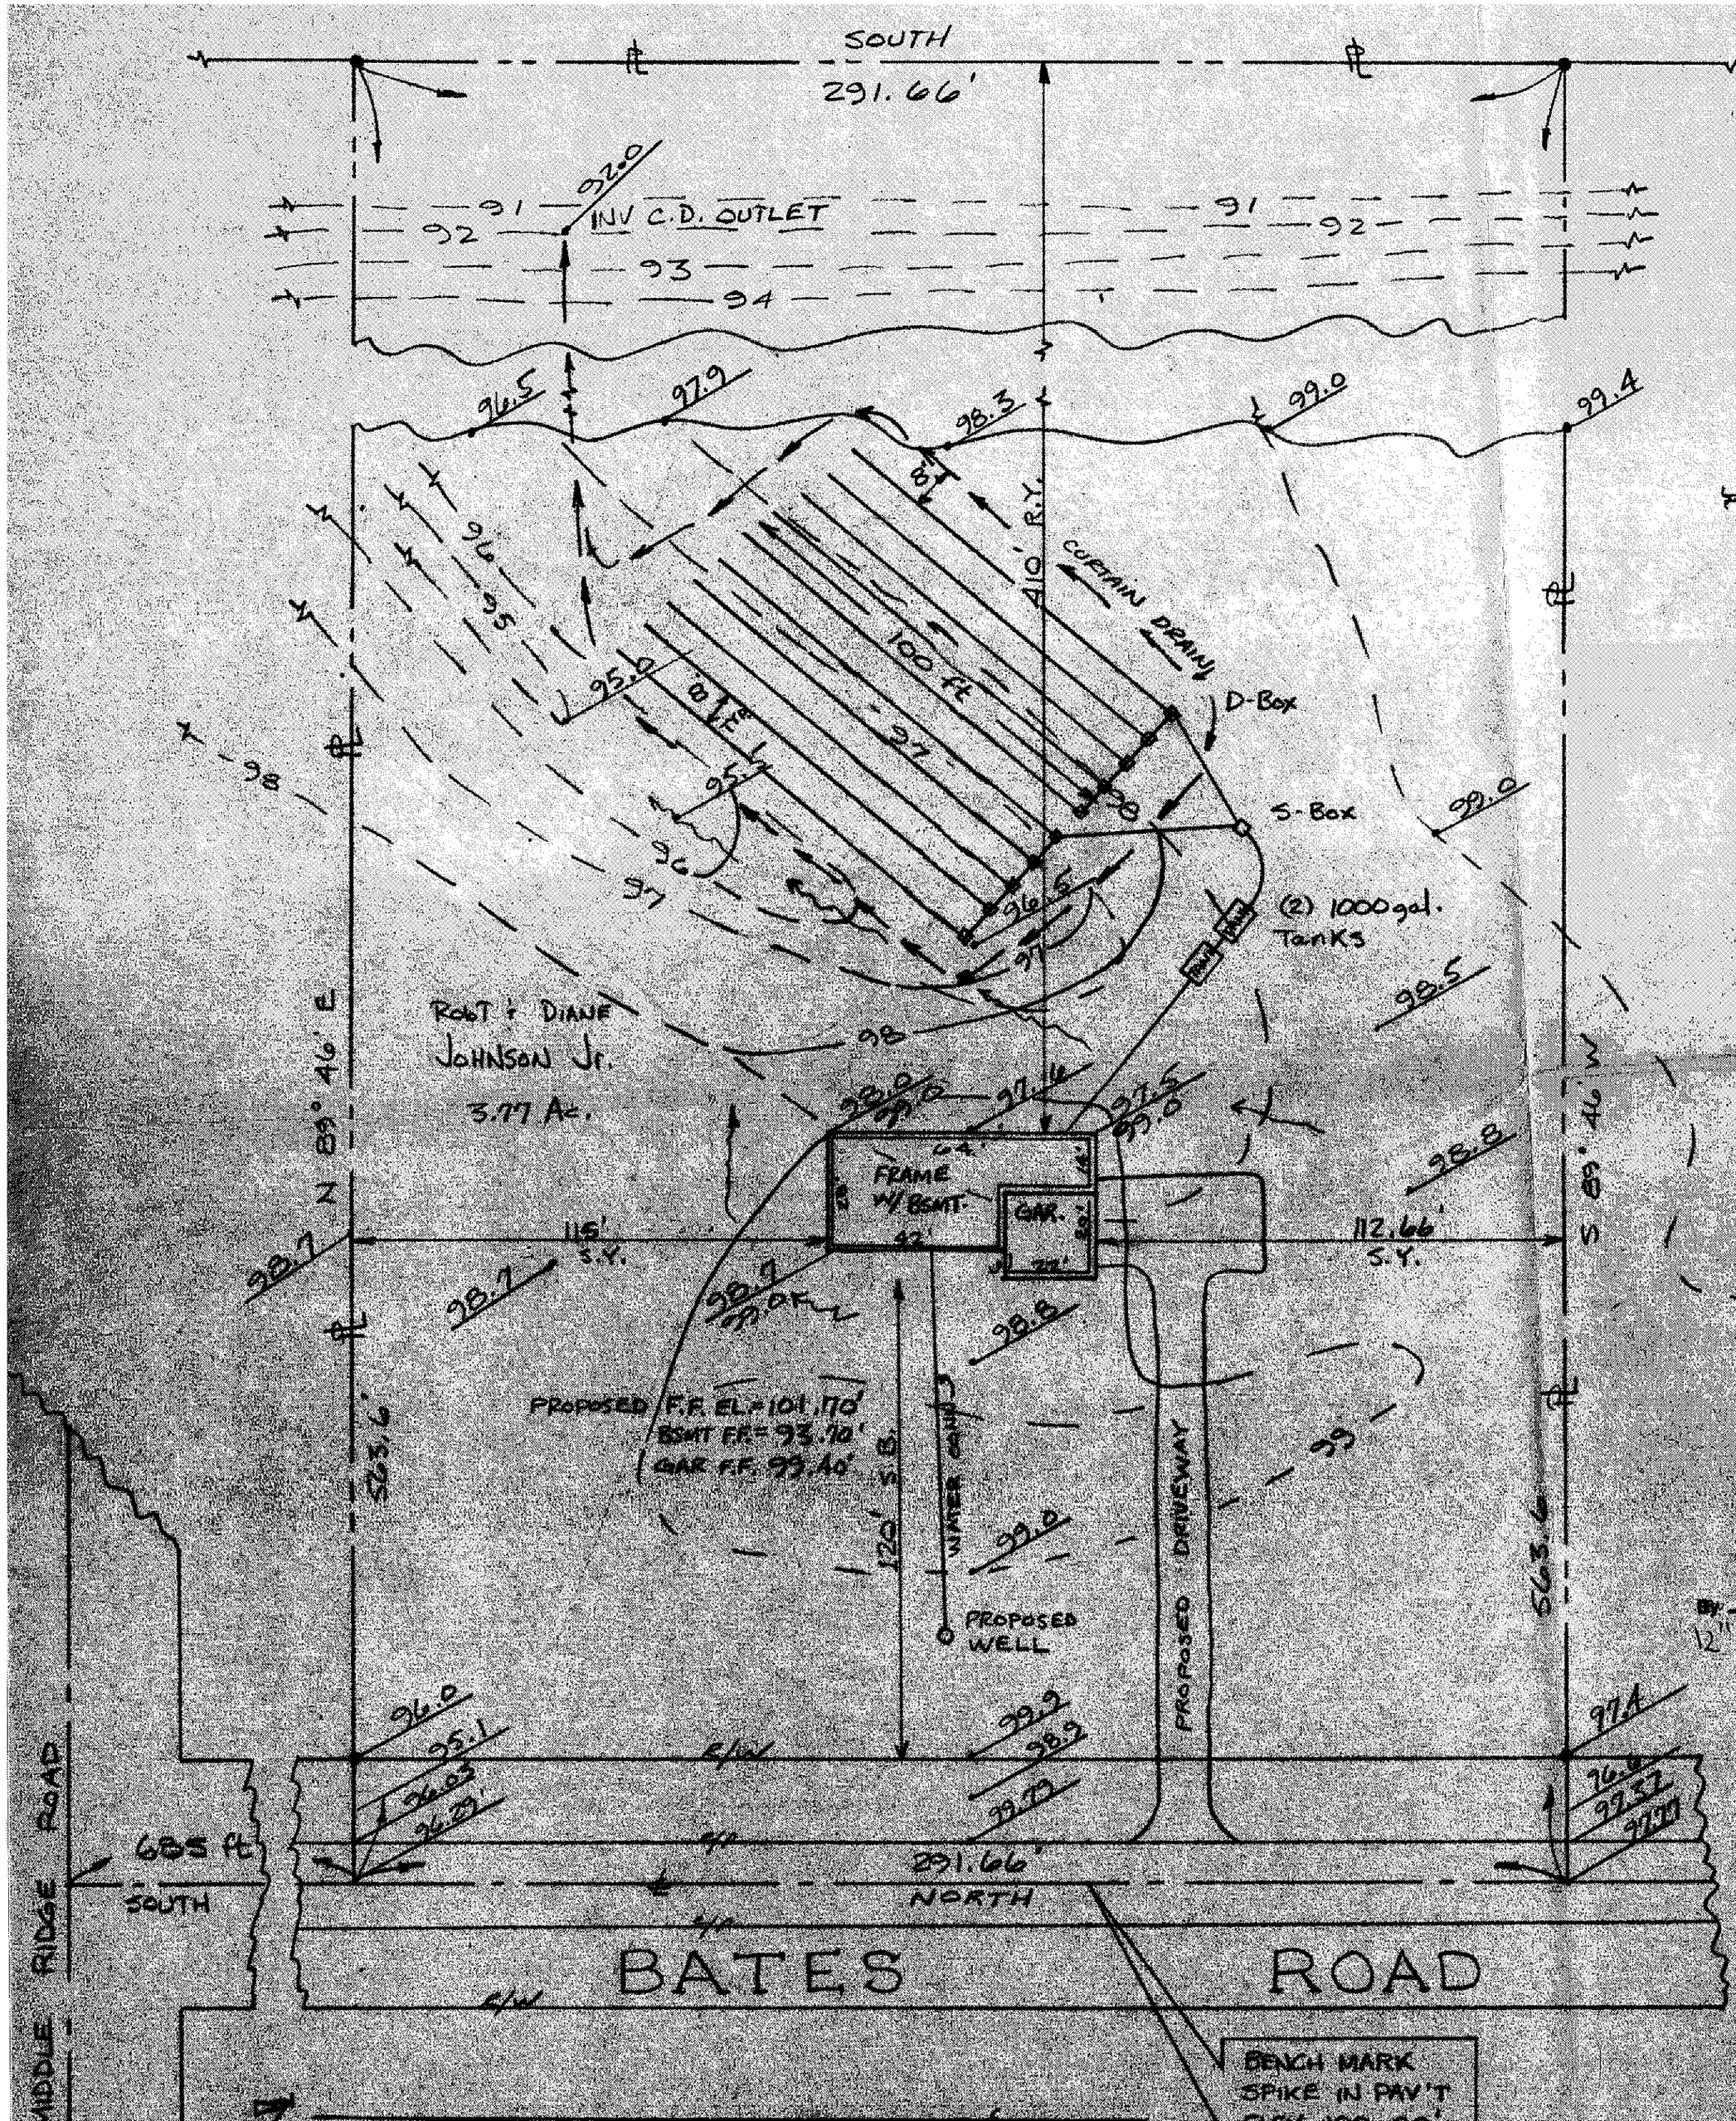

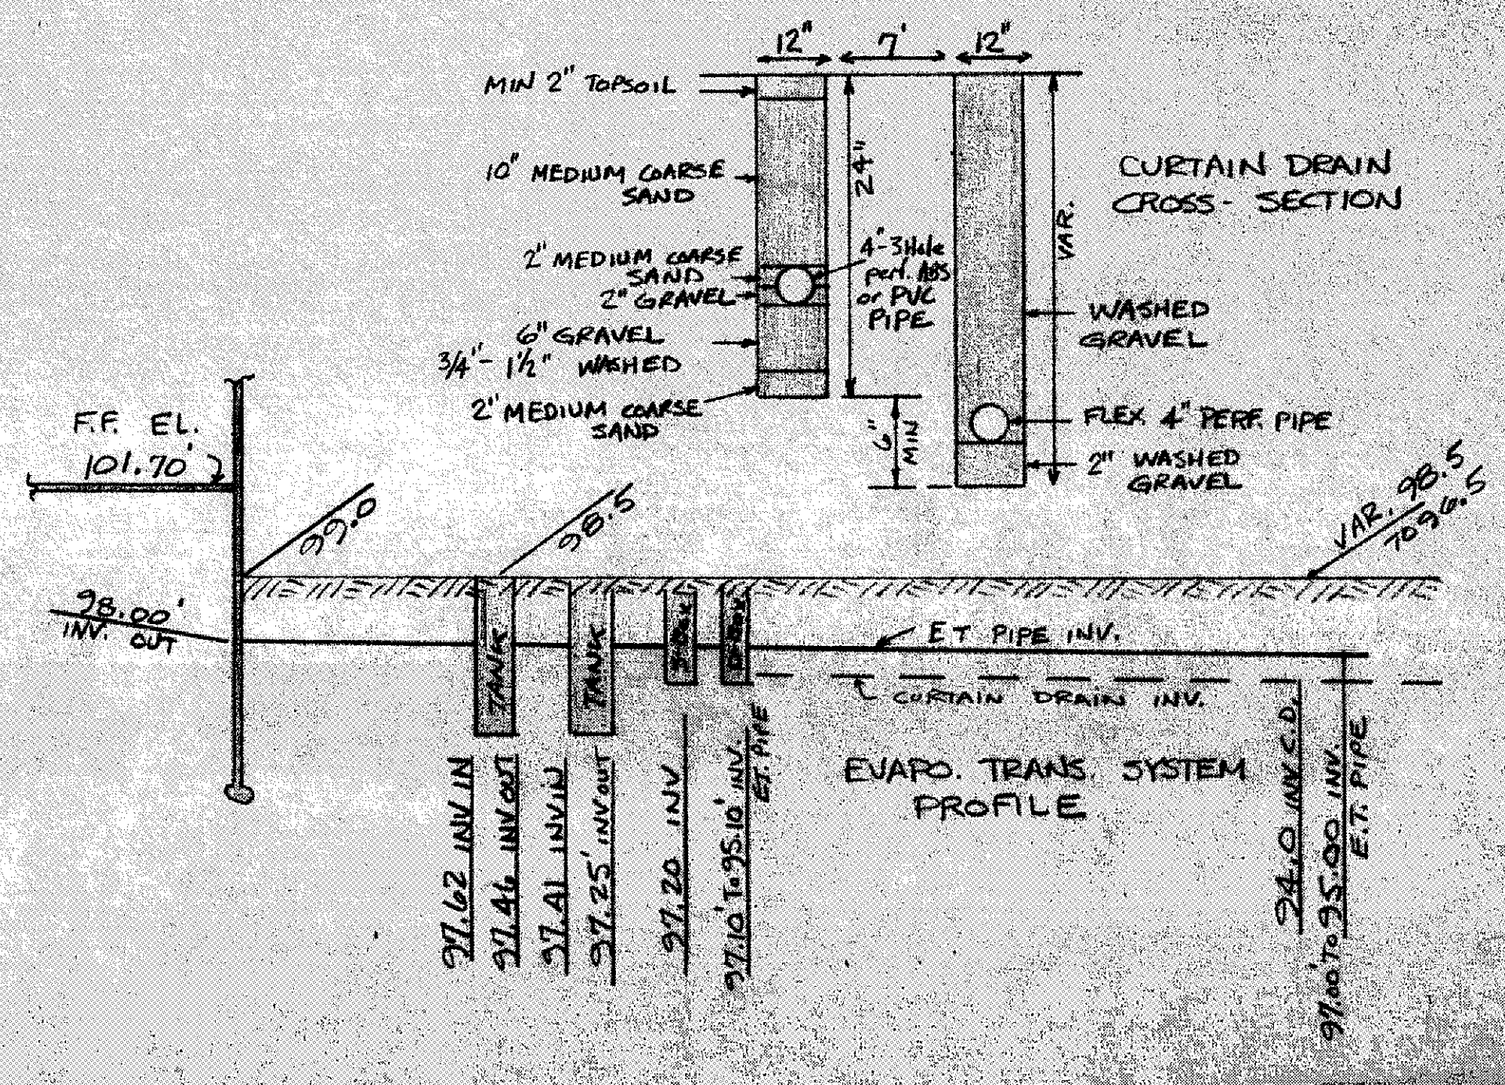

SITE PLAN
for
GREG MEYERS

ROBERT & DIANE JOHNSON PROPERTY

PART OF LOTS 13 and 14, PAINE TRACT
MADISON TOWNSHIP, LAKE COUNTY, OHIO

10 AUGUST 1992

SCALE 1" = 30 ft.

Grading Plan Approved as shown and/or noted
THOMAS P. GILLES, P.E.
Lake County Engineer
By: GJH Date: 8/18/92
12" MINIMUM DRIVE CULVERT

STATE OF OHIO
JAMES M. PETER
4420
REGISTERED SURVEYOR

JM Peter

JIM PETER LAND SURVEY
4759 CROSBY-COOK Rd.
ROME, OHIO 44085

I, THE UNDERSIGNED, HEREBY CERTIFY THAT THE TOPOGRAPHY SHOWN HEREON, INDICATED BY ONE FOOT CONTOURS AND ELEVATIONS, REPRESENTS AN ACTUAL FIELD TOPOGRAPHIC SURVEY MADE BY ME ON THE 7th DAY OF AUGUST, 1992, AND THAT AS OF THAT DATE THE ELEVATIONS EXISTED AS SHOWN HEREON.

JM Peter

APPROVED
MADISON TWP. ZONING