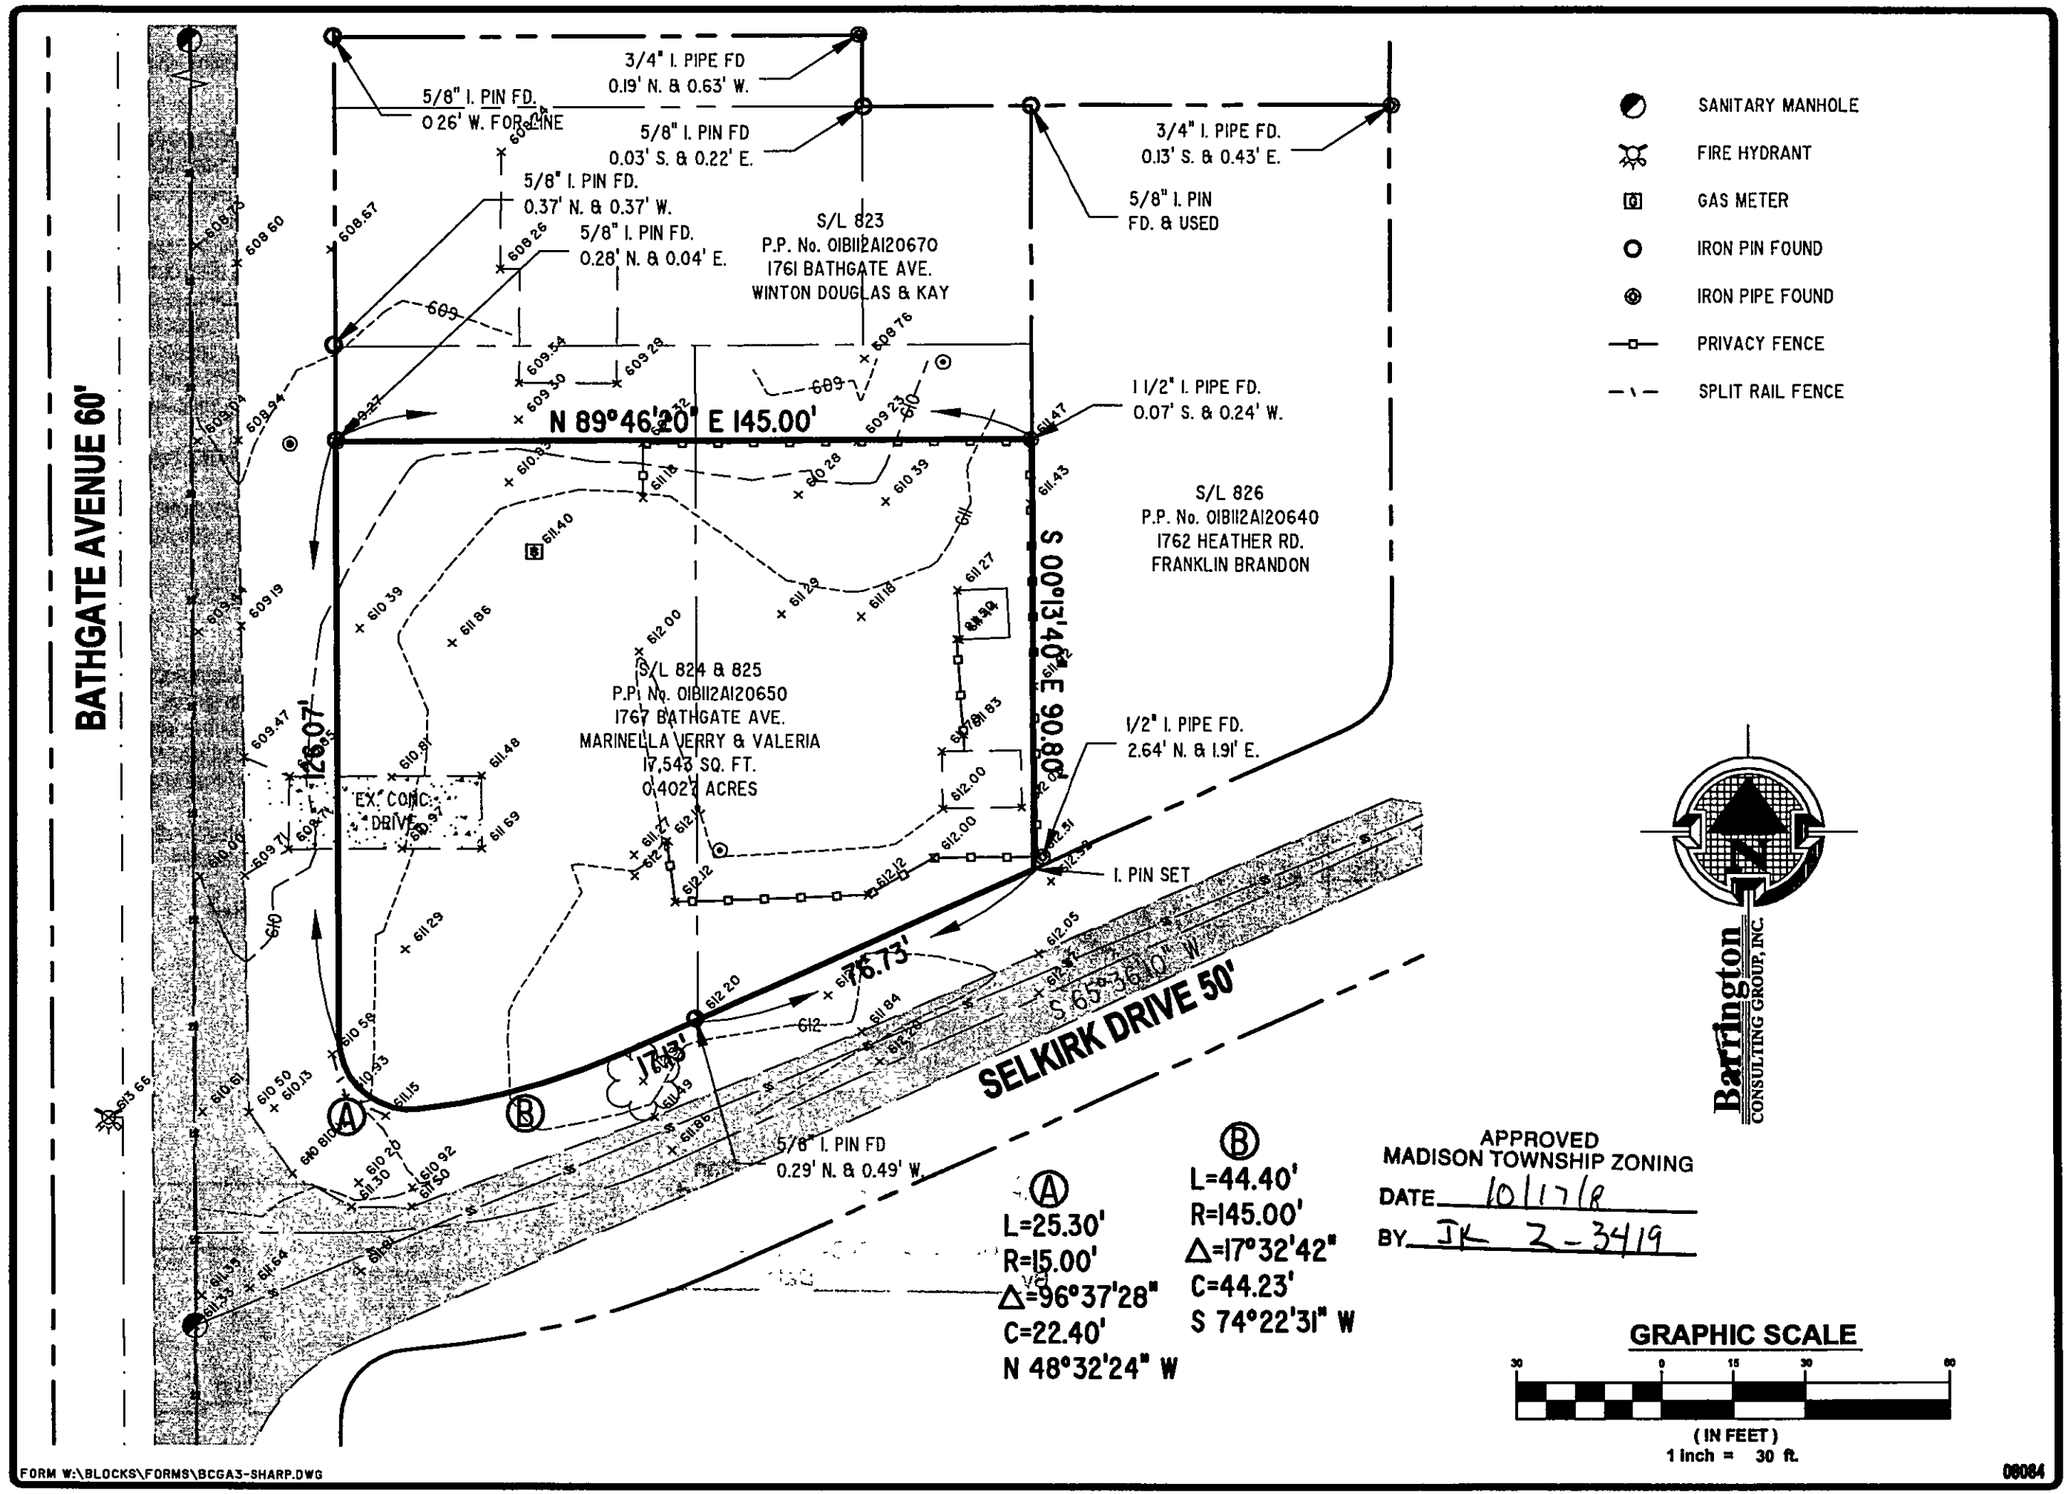

REVISIONS	BY
	DWN

Barrington
CONSULTING GROUP, INC.
9114 TYLER BLVD., MENTOR, OHIO 44060
PHONE 440.205.1260 FAX 440.205.1262
www.BarringtonCGI.com

STATE OF OHIO
DAVID W. NOVAK
S-7507
REGISTERED
SURVEYOR

EXISTING CONDITIONS

1767 BATHGATE AVE., MADISON, OHIO 44057
S/L 824 & 825 MADISON GOLF LAKELANDS VOL. E PG. 81

WODYNSKI BUILDERS

DRAWN	WSO
CHECKED	DWN
DATE	SEPT. 25, 2008
SCALE	1" = 30'
JOB NO	08084
SHEET	1/3
OF	SHEETS

W:\2008\08084\08084.dwg, 10/16/2008 11:46:12 AM, Copyright Barrington Consulting Group