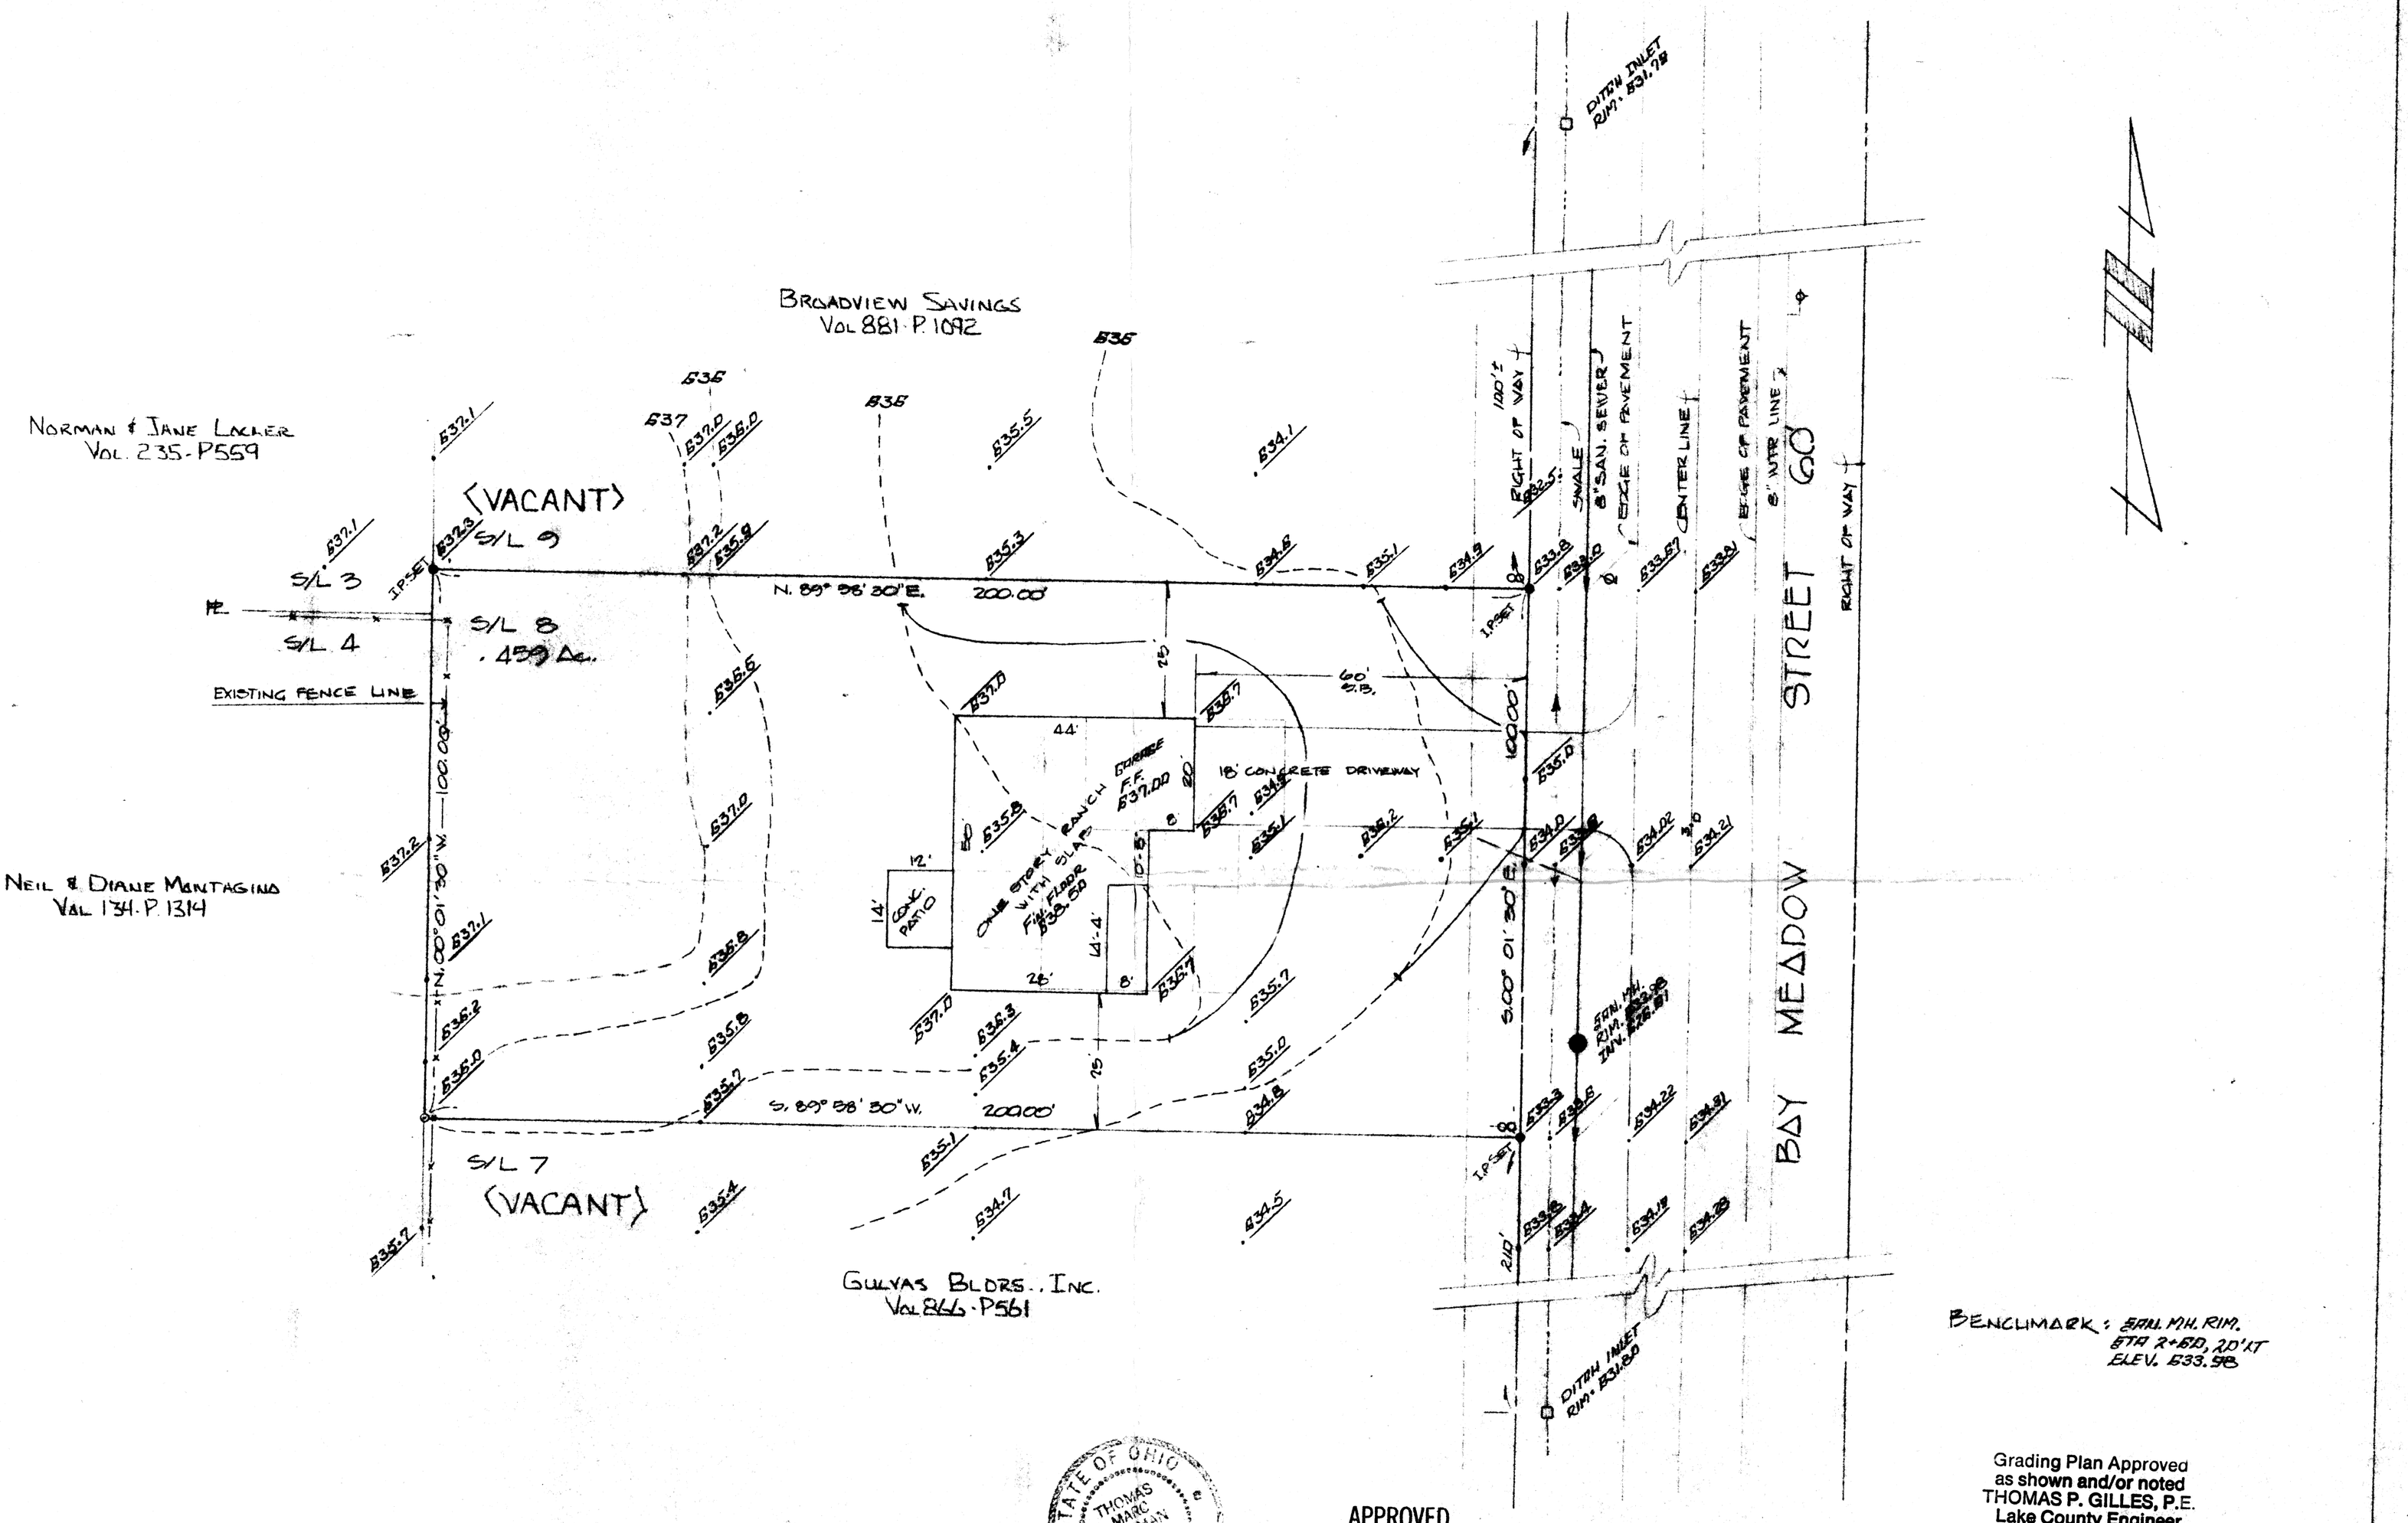

STATE OF OHIO
THOMAS MARC COFFMAN
REGISTERED SURVEYOR

APPROVED
MADISON TWP. ZONING
Permit: 12027
Zoning Inspector:

Grading Plan Approved
as shown and/or noted
THOMAS P. GILLES, P.E.
Lake County Engineer
By _____ Date 3-23-87

THIS PLAT WAS WAS PREPARDED BY ME AND IS TRUE AND ACCURATE TO THE BEST OF MY KNOWLEDGE AND BELIEF.

Thomas M. Coffman PS
THOMAS M. COFFMAN NO. 6857

SITE PLAN
FOR
PAC HOMES, INC.

SCALE 1" = 20' | MARCH 1987

BEING SUBLOT 8 OF THE LAKESHORE FARMS SUBDIVISION, PLAT VOL. X PAGE 17, LOCATED IN MADISON TOWNSHIP, LAKE COUNTY, STATE OF OHIO.