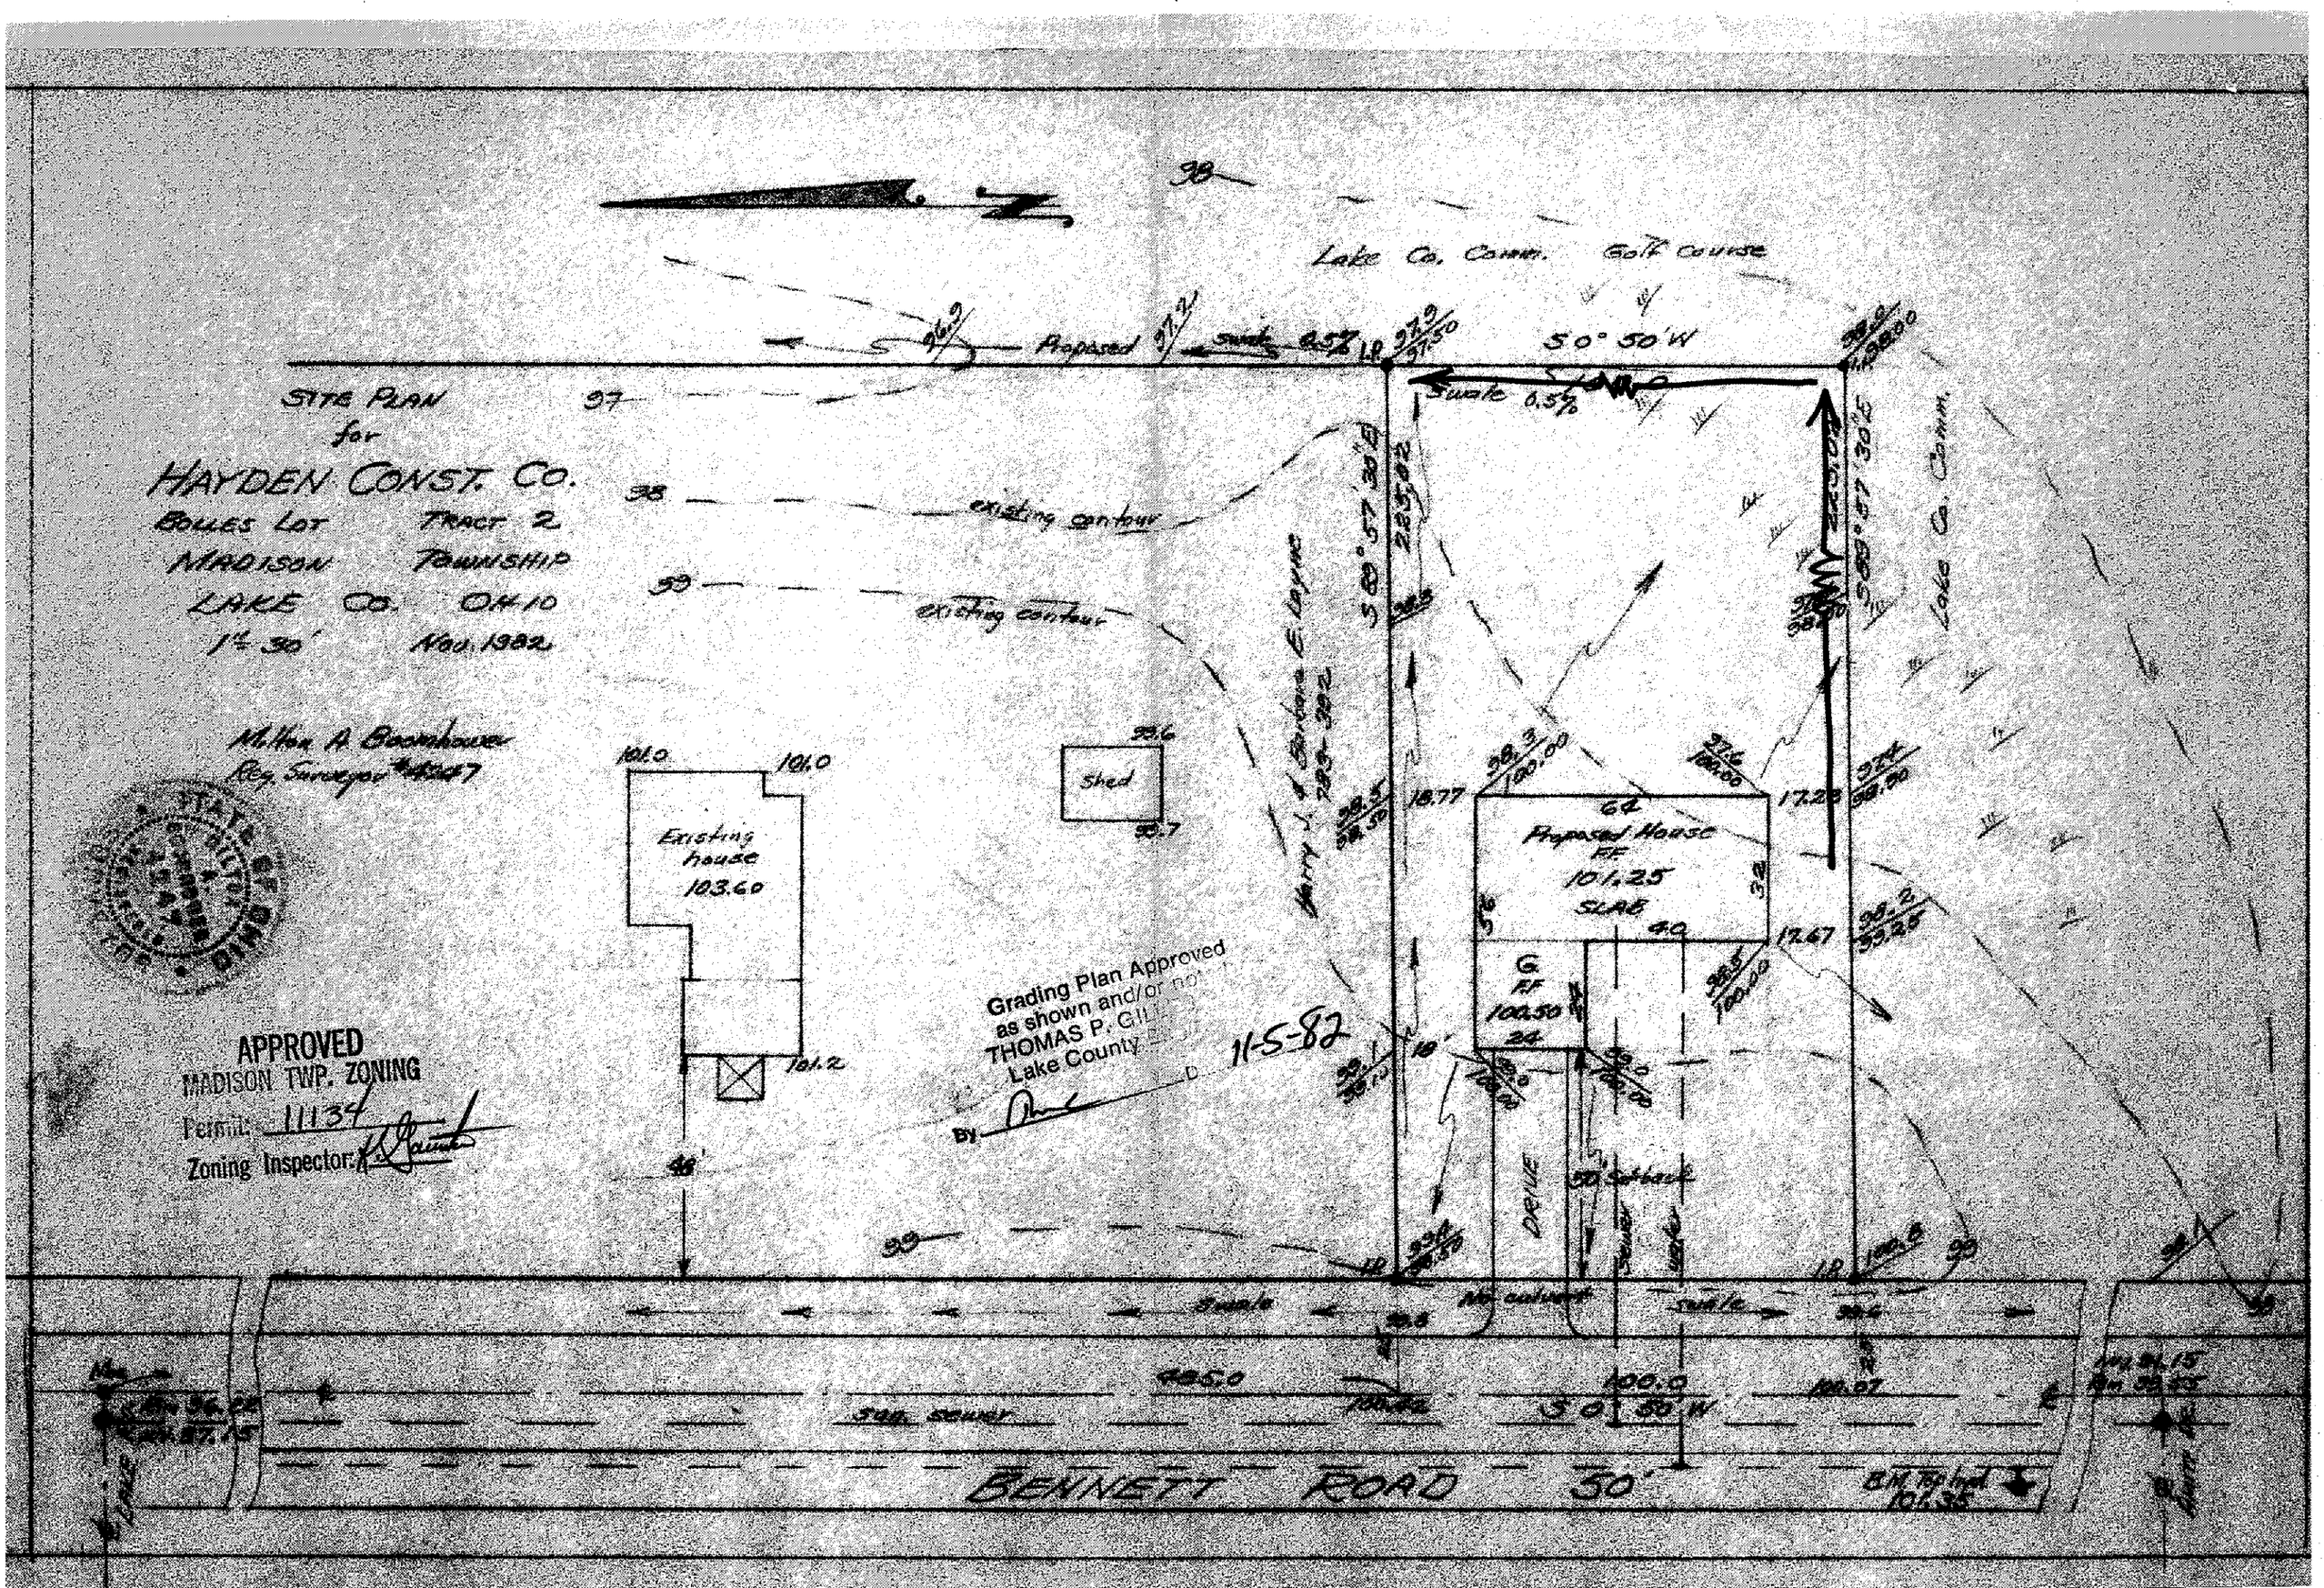

SITE PLAN
for
HAYDEN CONST. CO.
BOLLES LOT TRACT 2
MADISON TOWNSHIP
LAKE CO. OHIO
1" = 30' Nov. 1982
Milton A. Boomhower
Reg. Surveyor #4247
Lake Co. Comm. Golf course
Proposed
Swale 0.5%
S 0° 50' W
existing contour
existing contour
Existing house 103.60
Shed
Proposed House FF 101.25 SLAB
G FF 100.50
DRIVE
50' Setback
No culvert
Swale
Sun sewer
BENNETT ROAD 50'
Lake Co. Comm.
APPROVED
MADISON TWP. ZONING
Permit: 11134
Zoning Inspector:
Grading Plan Approved
as shown and/or not
THOMAS P. GIL
Lake County
By
11-5-82