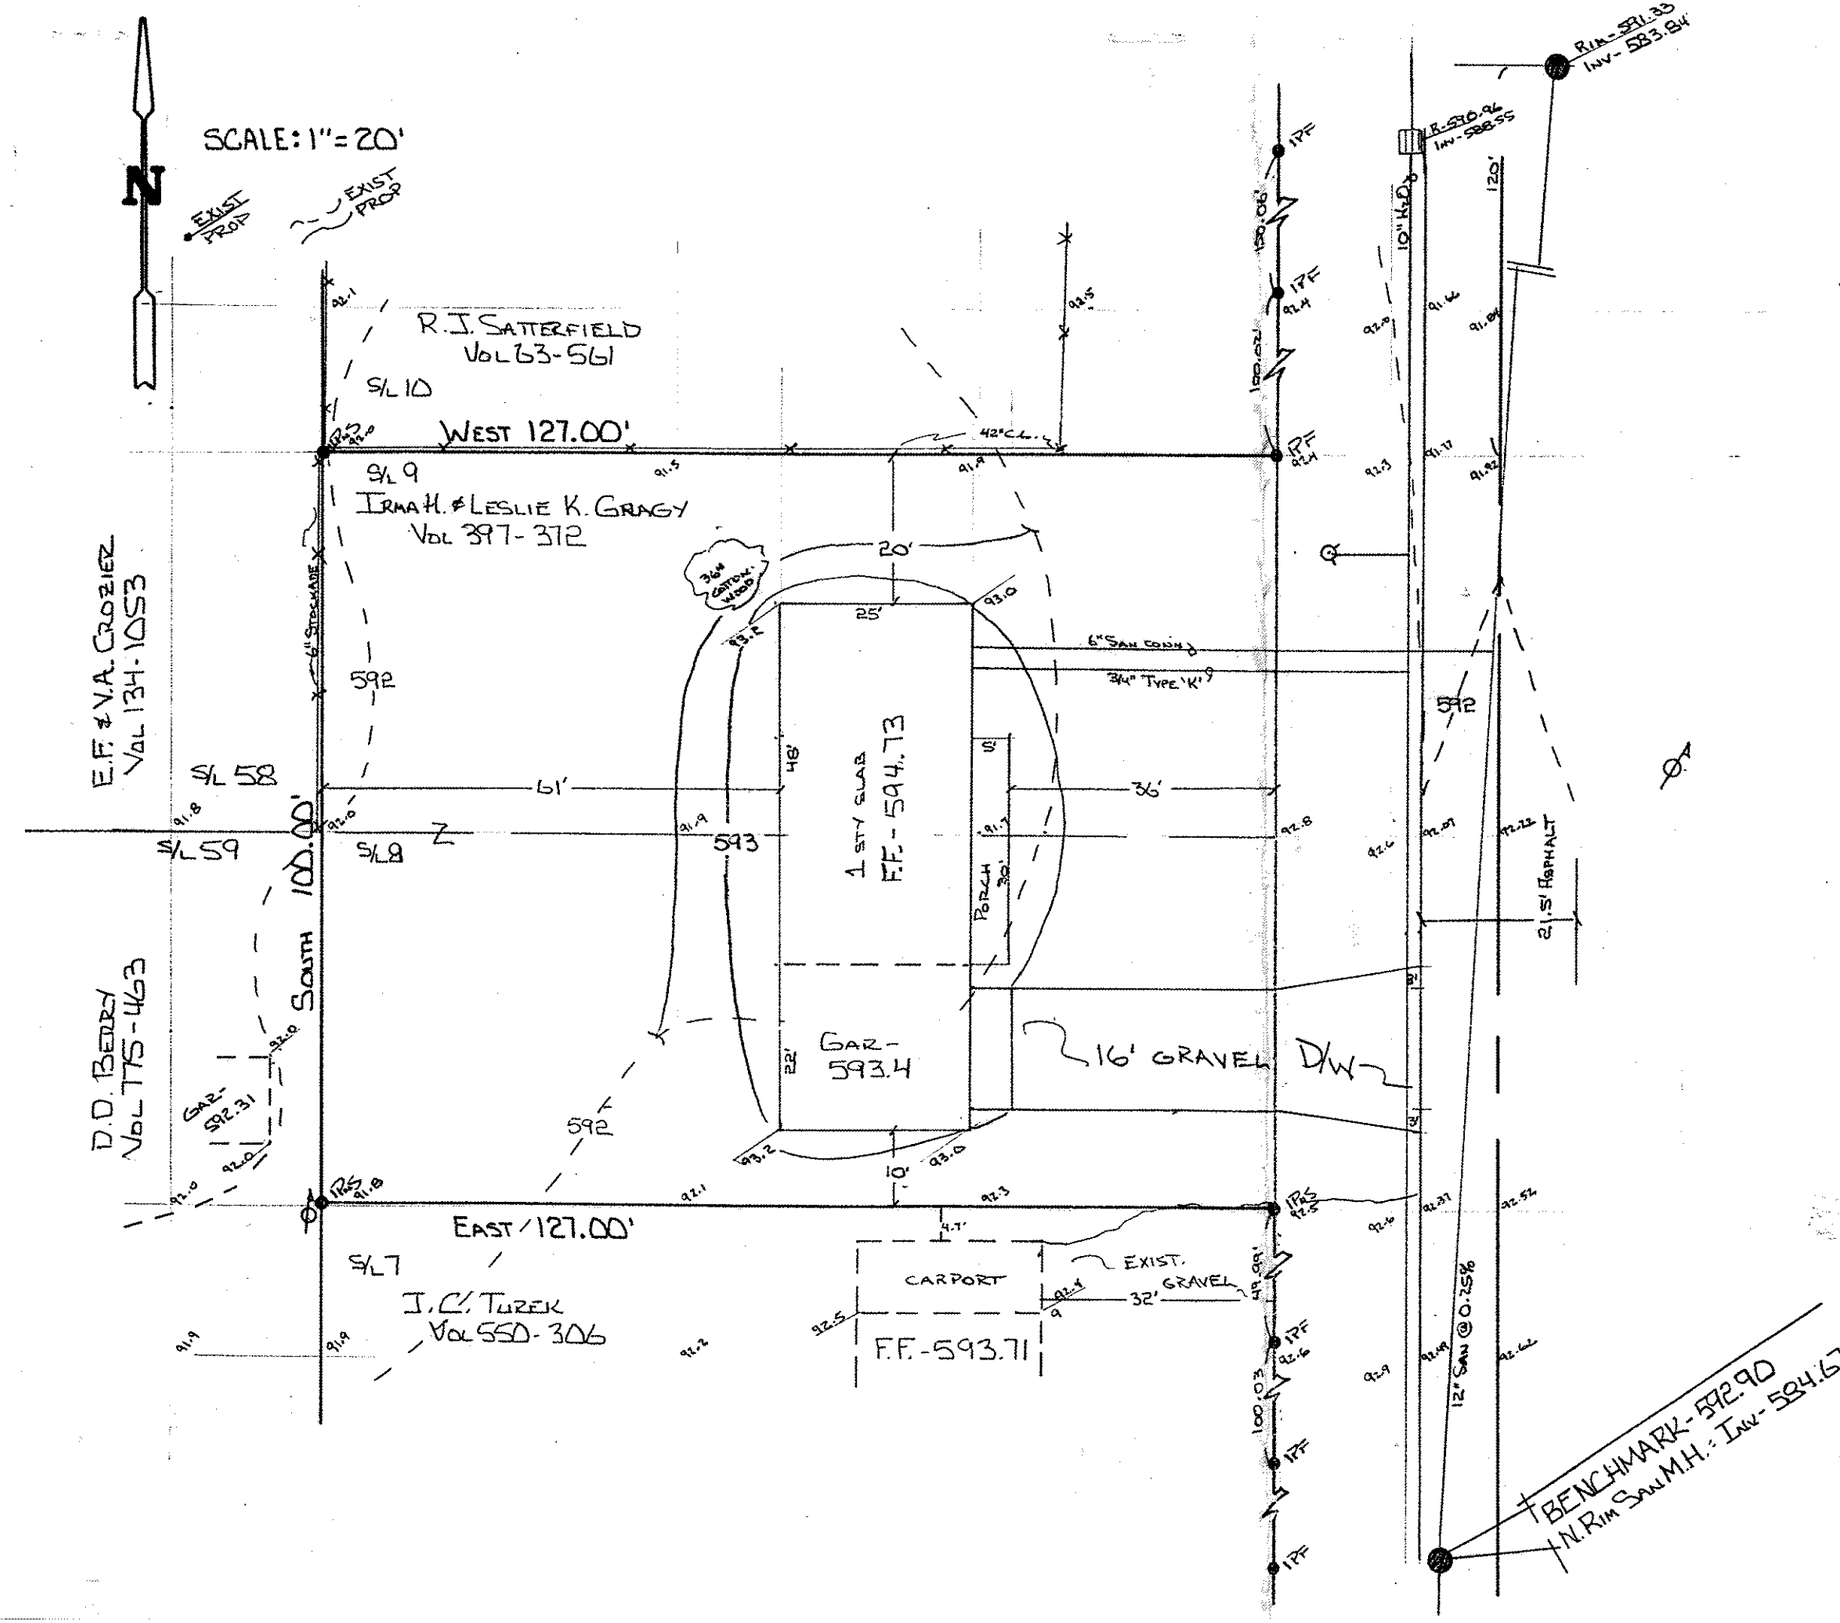

SITE PLAN
FOR
GLENN GNAGY

BEING S/L 8 & 9 IN MADISON BEACH SUB'D.
MADISON TOWNSHIP, LAKE COUNTY, OHIO.
0.2916 ACRES

SUBLOT	SETBACK
7	32'
6	32'
5	32'
3	32'
11	48'
13	39'
AVE	35.8'

Grading Plan Approved
as shown and
THOMAS P. GILLE
Lake County Engineer
6JH 62695

APPROVED
MADISON TOWNSHIP ZONING
JUN 21 1995
PERMIT # 14617
ZONING INSPECTOR

STATE OF OHIO
THOMAS MARC COFFMAN
6857
REGISTERED

JUNE 13, 1995

I, the undersigned hereby certify this topography, indicated by 1' contours, and elevations shown hereon represent an actual field survey by me on JUNE 10, 1995 and that the were taken at appropriate intervals and that as of that date they existed as indicated hereon.

J.M. Coffman P.S.
No 6857

VILLAGE SURVEYING CO.
P.O. BOX 1096 FAIRPORT HARBOR, OHIO. 44077
(216) 357-1359