LOT 2 AND SITUATED IN THE COUNTY OF LAKE, AND STATE OF OHIO.

Madison Township

RECEIVED FEB 23 1988

SCALE 1" = 30 ft

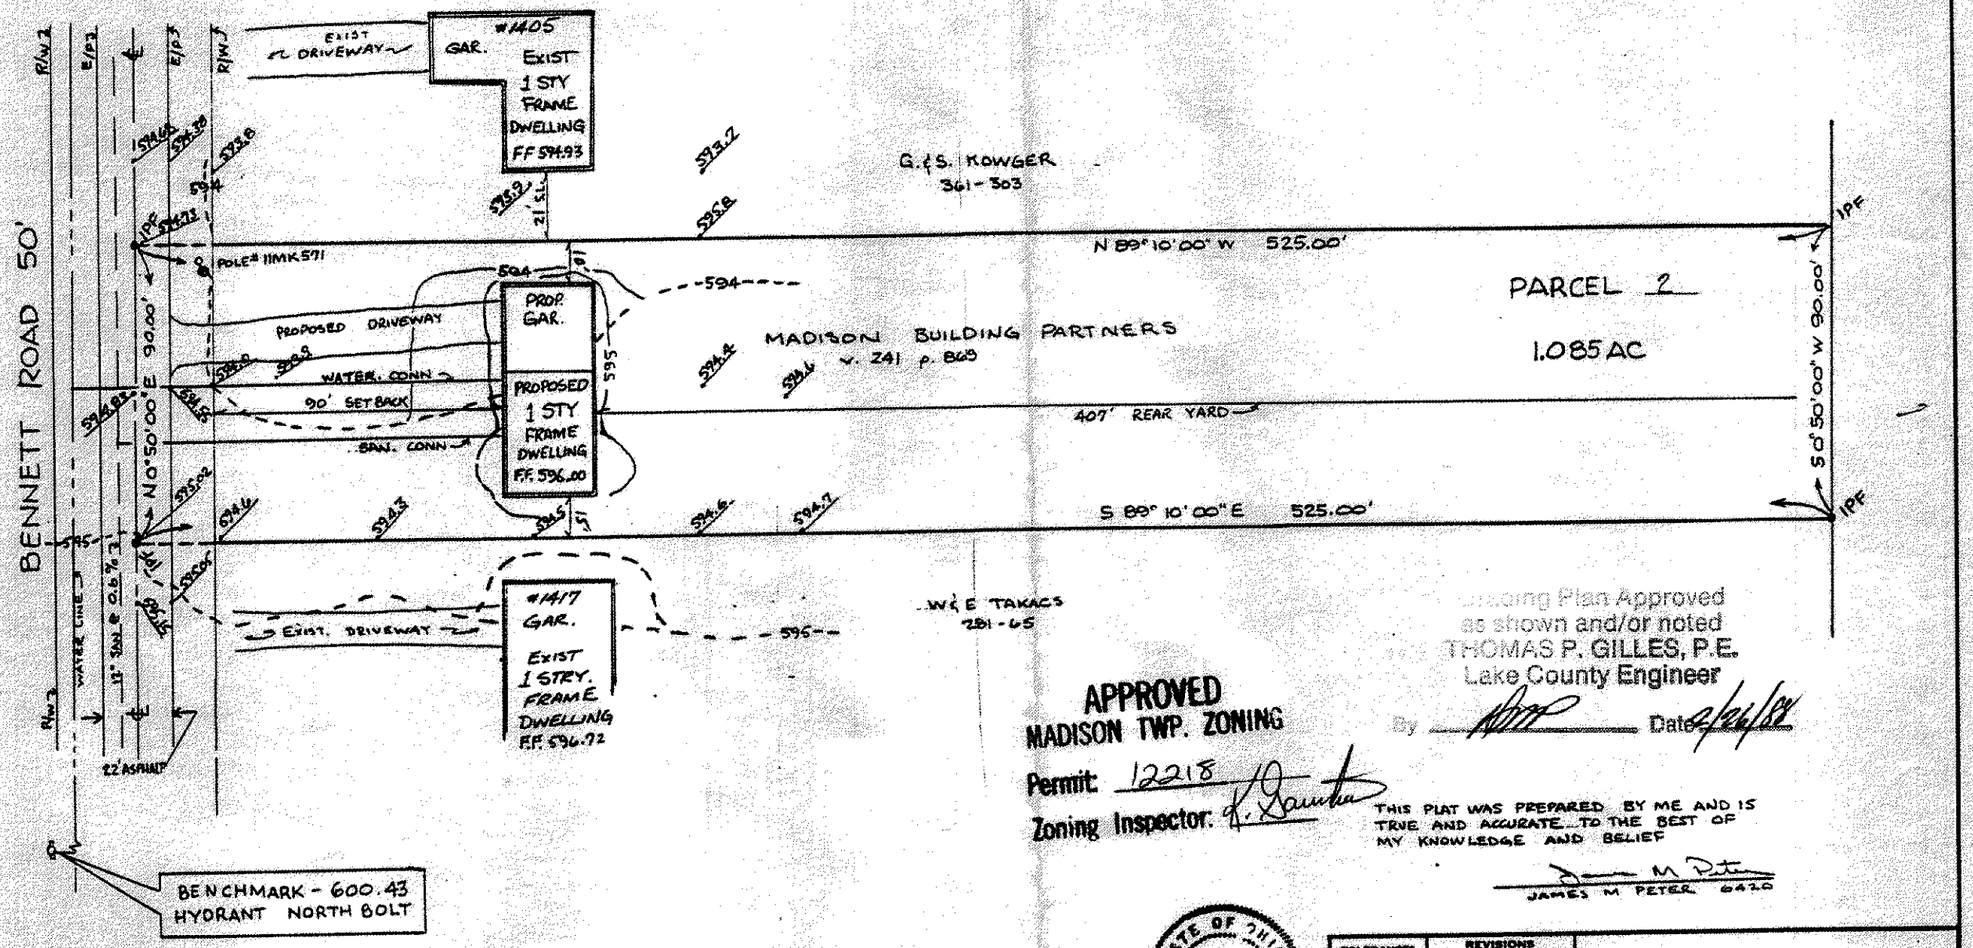

Building Plan Approved
as shown and/or noted
THOMAS P. GILLES, P.E.
Lake County Engineer
By _____ Date 2/26/88

APPROVED
MADISON TWP. ZONING
Permit: 12218
Zoning Inspector: K. Saunders

THIS PLAT WAS PREPARED BY ME AND IS TRUE AND ACCURATE TO THE BEST OF MY KNOWLEDGE AND BELIEF

JAMES M PETER 6420

STATE OF OHIO
JAMES M. PETER 6420
REGISTERED SURVEYOR

JIM PETER
LAND SURVEYING
4759 CROSBY COOK RD
ROME, OHIO 44085
216-294-2187

TOLERANCES	REVISIONS			
DECIMAL ±	NO.	DATE	BY	
FRACTIONAL ±				
ANGULAR ±				

DRAWN BY JP	SCALE 1" = 30 ft	MATERIAL
CHK'D RP	DATE 17 Feb '88	DRAWING NO. 880203
TRACED	APP'D	