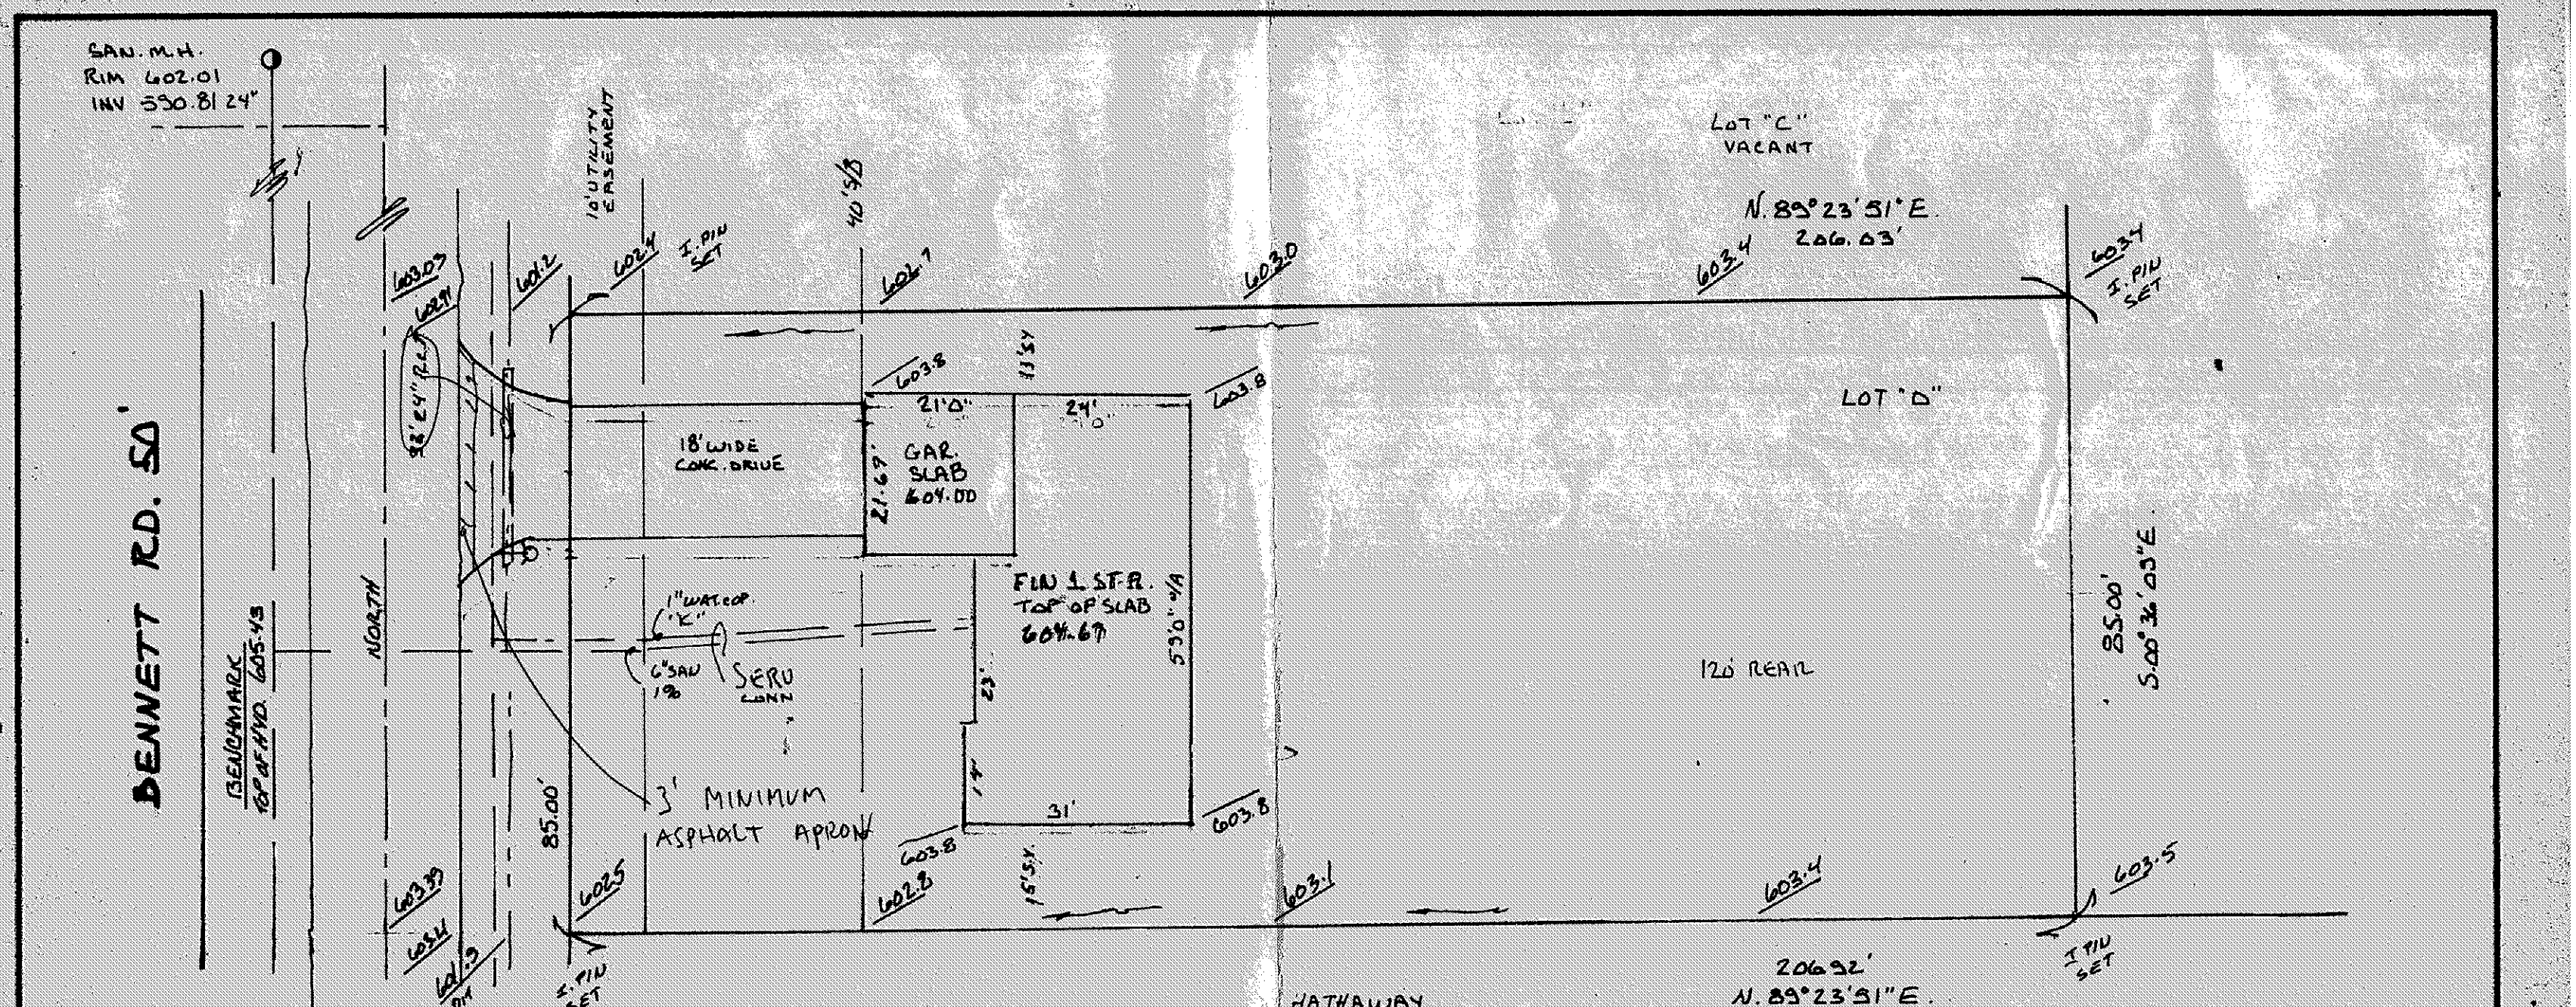

APPROVED
MADISON TOWNSHIP ZONING
JUL 23 1996
PERMIT # 150572
ZONING INSPECTOR

EXISTING GRADES
PROPOSED GRADES
SWALE

I CERTIFY THAT THIS PLAN WAS PREPARED BY ME AND IS CORRECT TO THE BEST OF MY KNOWLEDGE AND BELIEF

REG. SURVEYOR #6356

JOHN C. SKONIECZNY
7739 VIEWMOUNT DR.
PAINESVILLE, OHIO 44077
PH. 352-7742

STATE OF OHIO
JOHN CLOUD SKONIECZNY
S-6356
REGISTERED SURVEYOR

Grading Plan Approved as shown and/or noted
THOMAS P. GILLES, P.E.
Lake County Engineer
By GJH Date 7-31-96
- 3' MINIMUM ASPHALT APRON

2 WORKING DAYS BEFORE YOU DIG
CALL TOLL FREE 800-362-2764
OHIO UTILITIES PROTECTION SERVICE

SITE PLAN FOR:
RALPH SIMMONS

SCALE: 1" = 20'	APPROVED BY	DRAWN BY
DATE: JULY-96		

BEING LOT "D" ON BENNETT ROAD NORTH
TOWNSHIP OF MADISON COUNTY OF LAKE STATE OF OHIO

DRAWING NUMBER